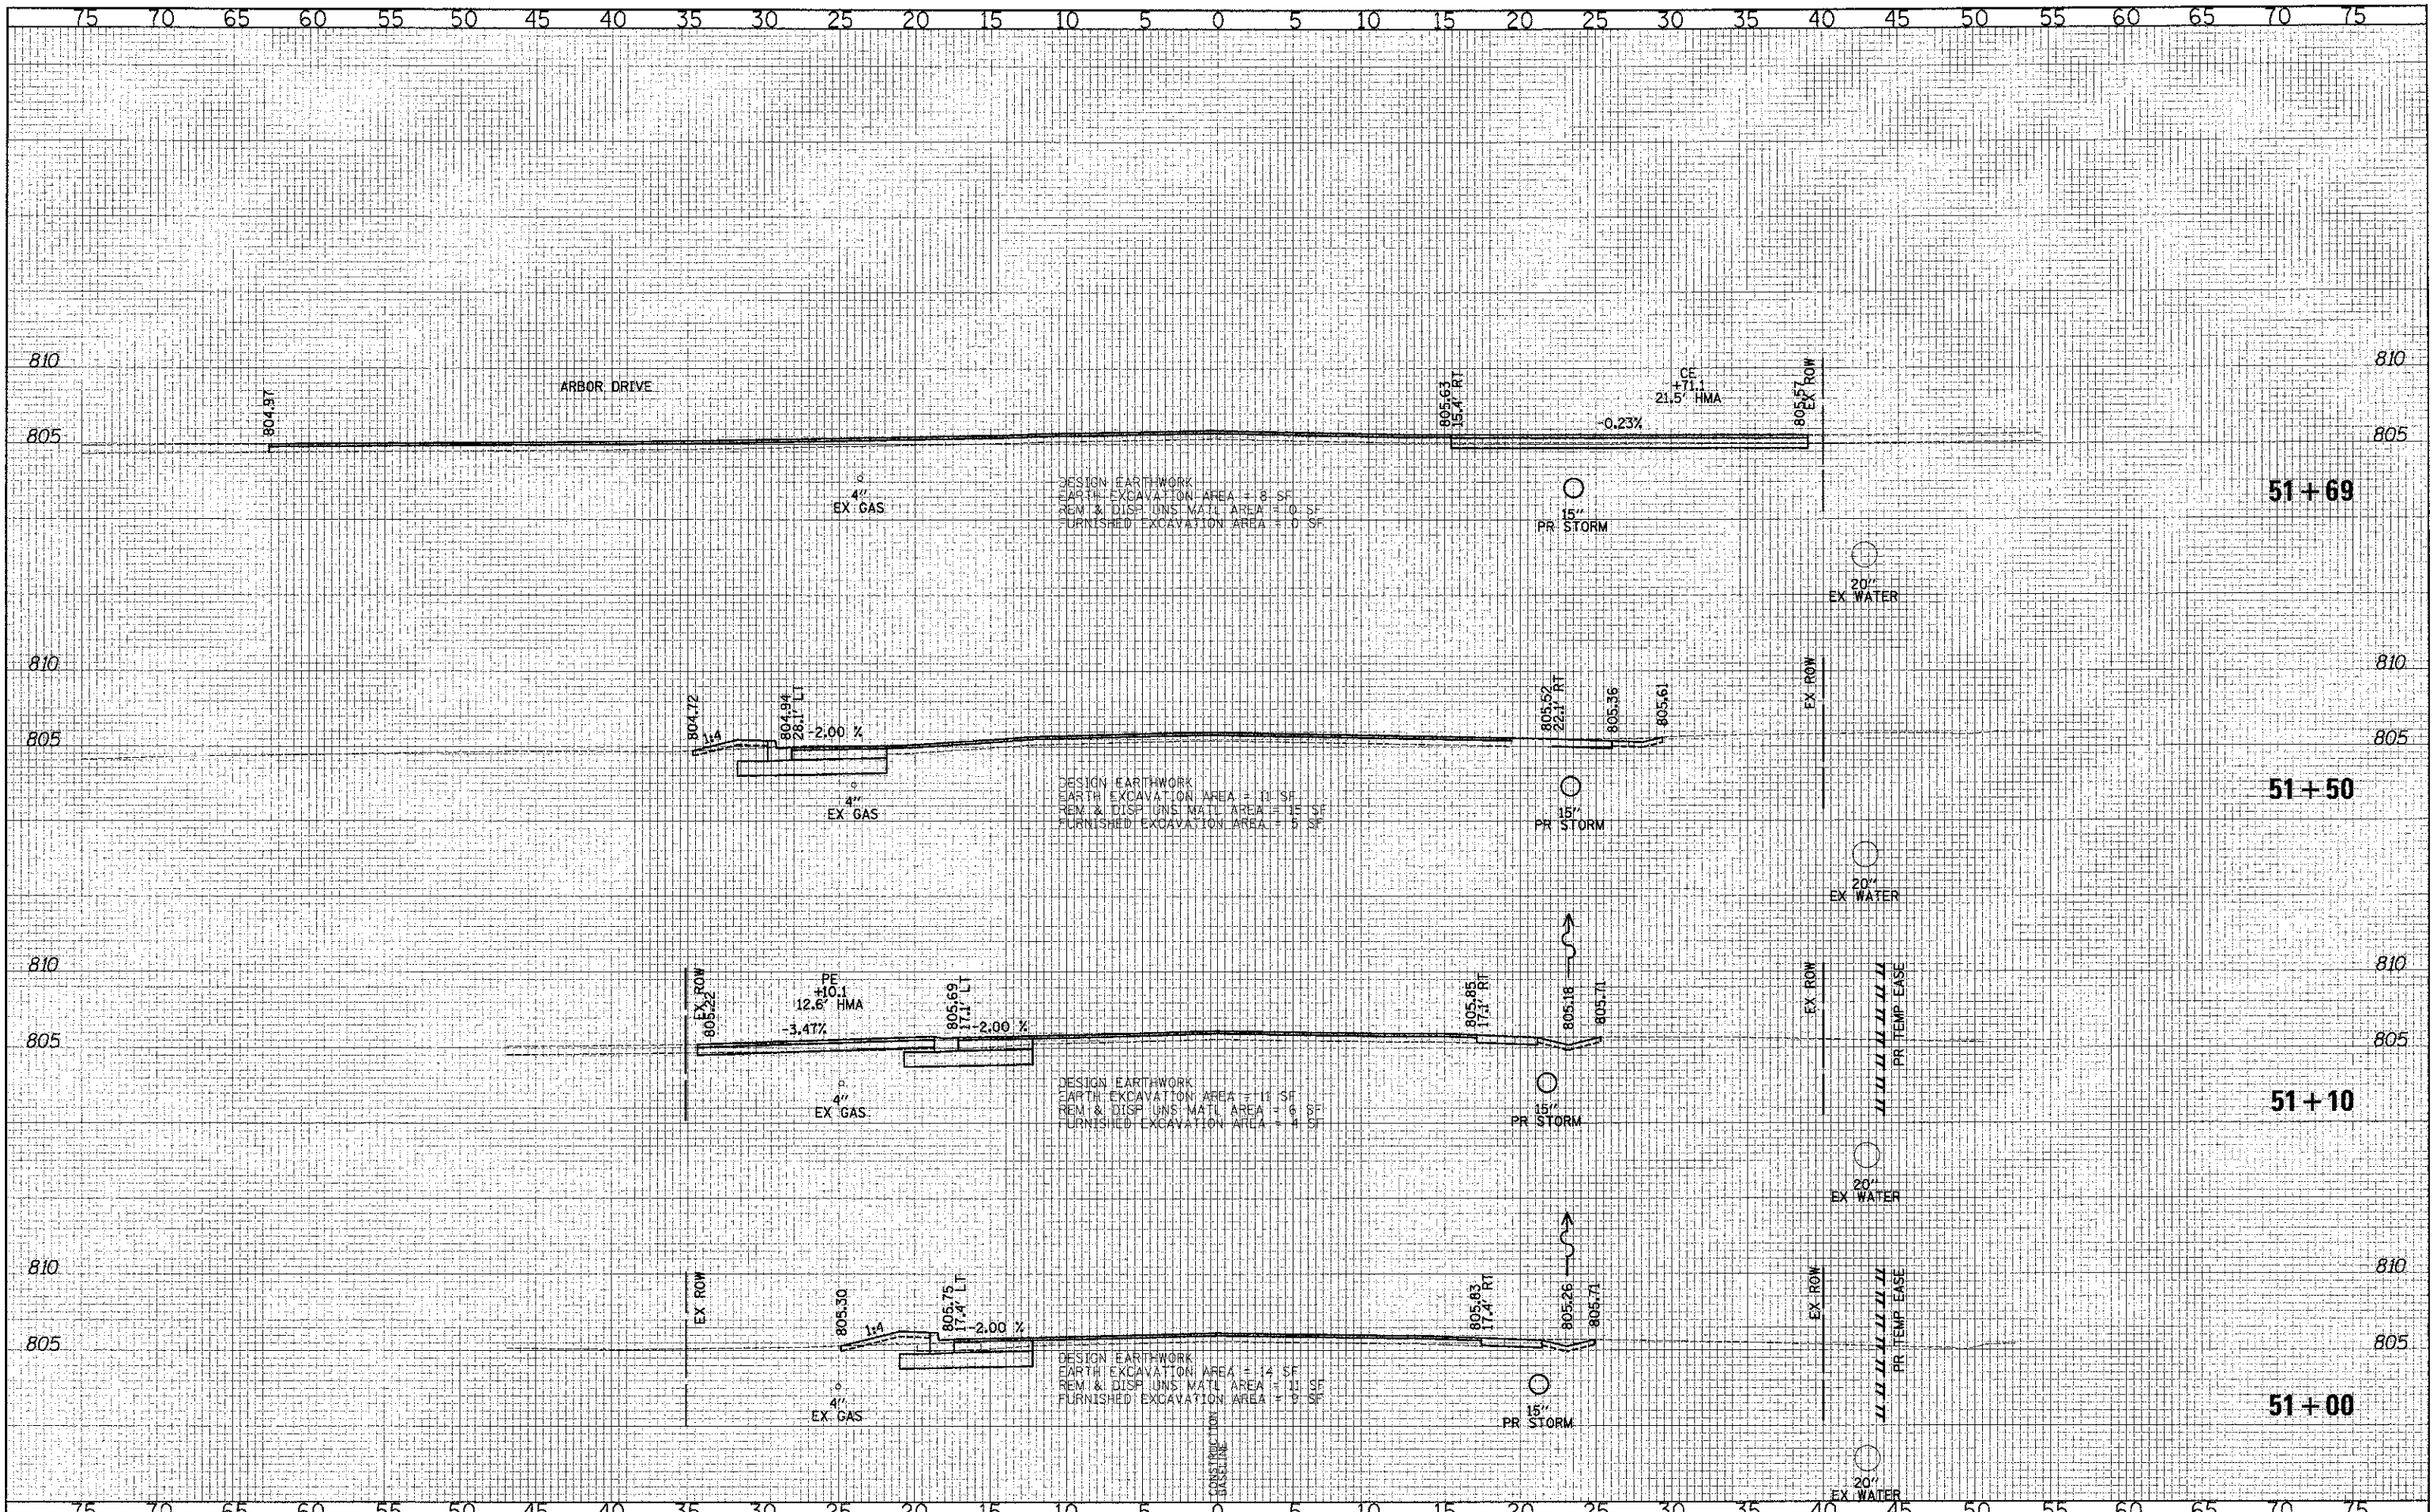

CIVILTECH	450 E Devon Ave, Suite 300 Itasca, Illinois 60143 Tel: 630.773.3900 Fax: 630.773.3975 www.civiltechinc.com	DESIGNED - PK DRAWN - JRR CHECKED - RTM DATE - 12/17/2012	REVISED - REVISED - REVISED - REVISED -	STATE OF ILLINOIS DEPARTMENT OF TRANSPORTATION	SCALES VERT. 0 5 10 HORIZ. 0 5 10	CROSS SECTIONS – WASHINGTON STREET SHEET NO. 42 OF 49 SHEETS STA. 51+00.00 TO STA. 51+69.00	F.A.U. RTE. 0187	SECTION 05-00121-07-WR	COUNTY LAKE	TOTAL SHEETS 223	SHEET NO. 209
							CONTRACT NO. 63765				
							FED. ROAD DIST. NO. 1 ILLINOIS FED. AID PROJECT				