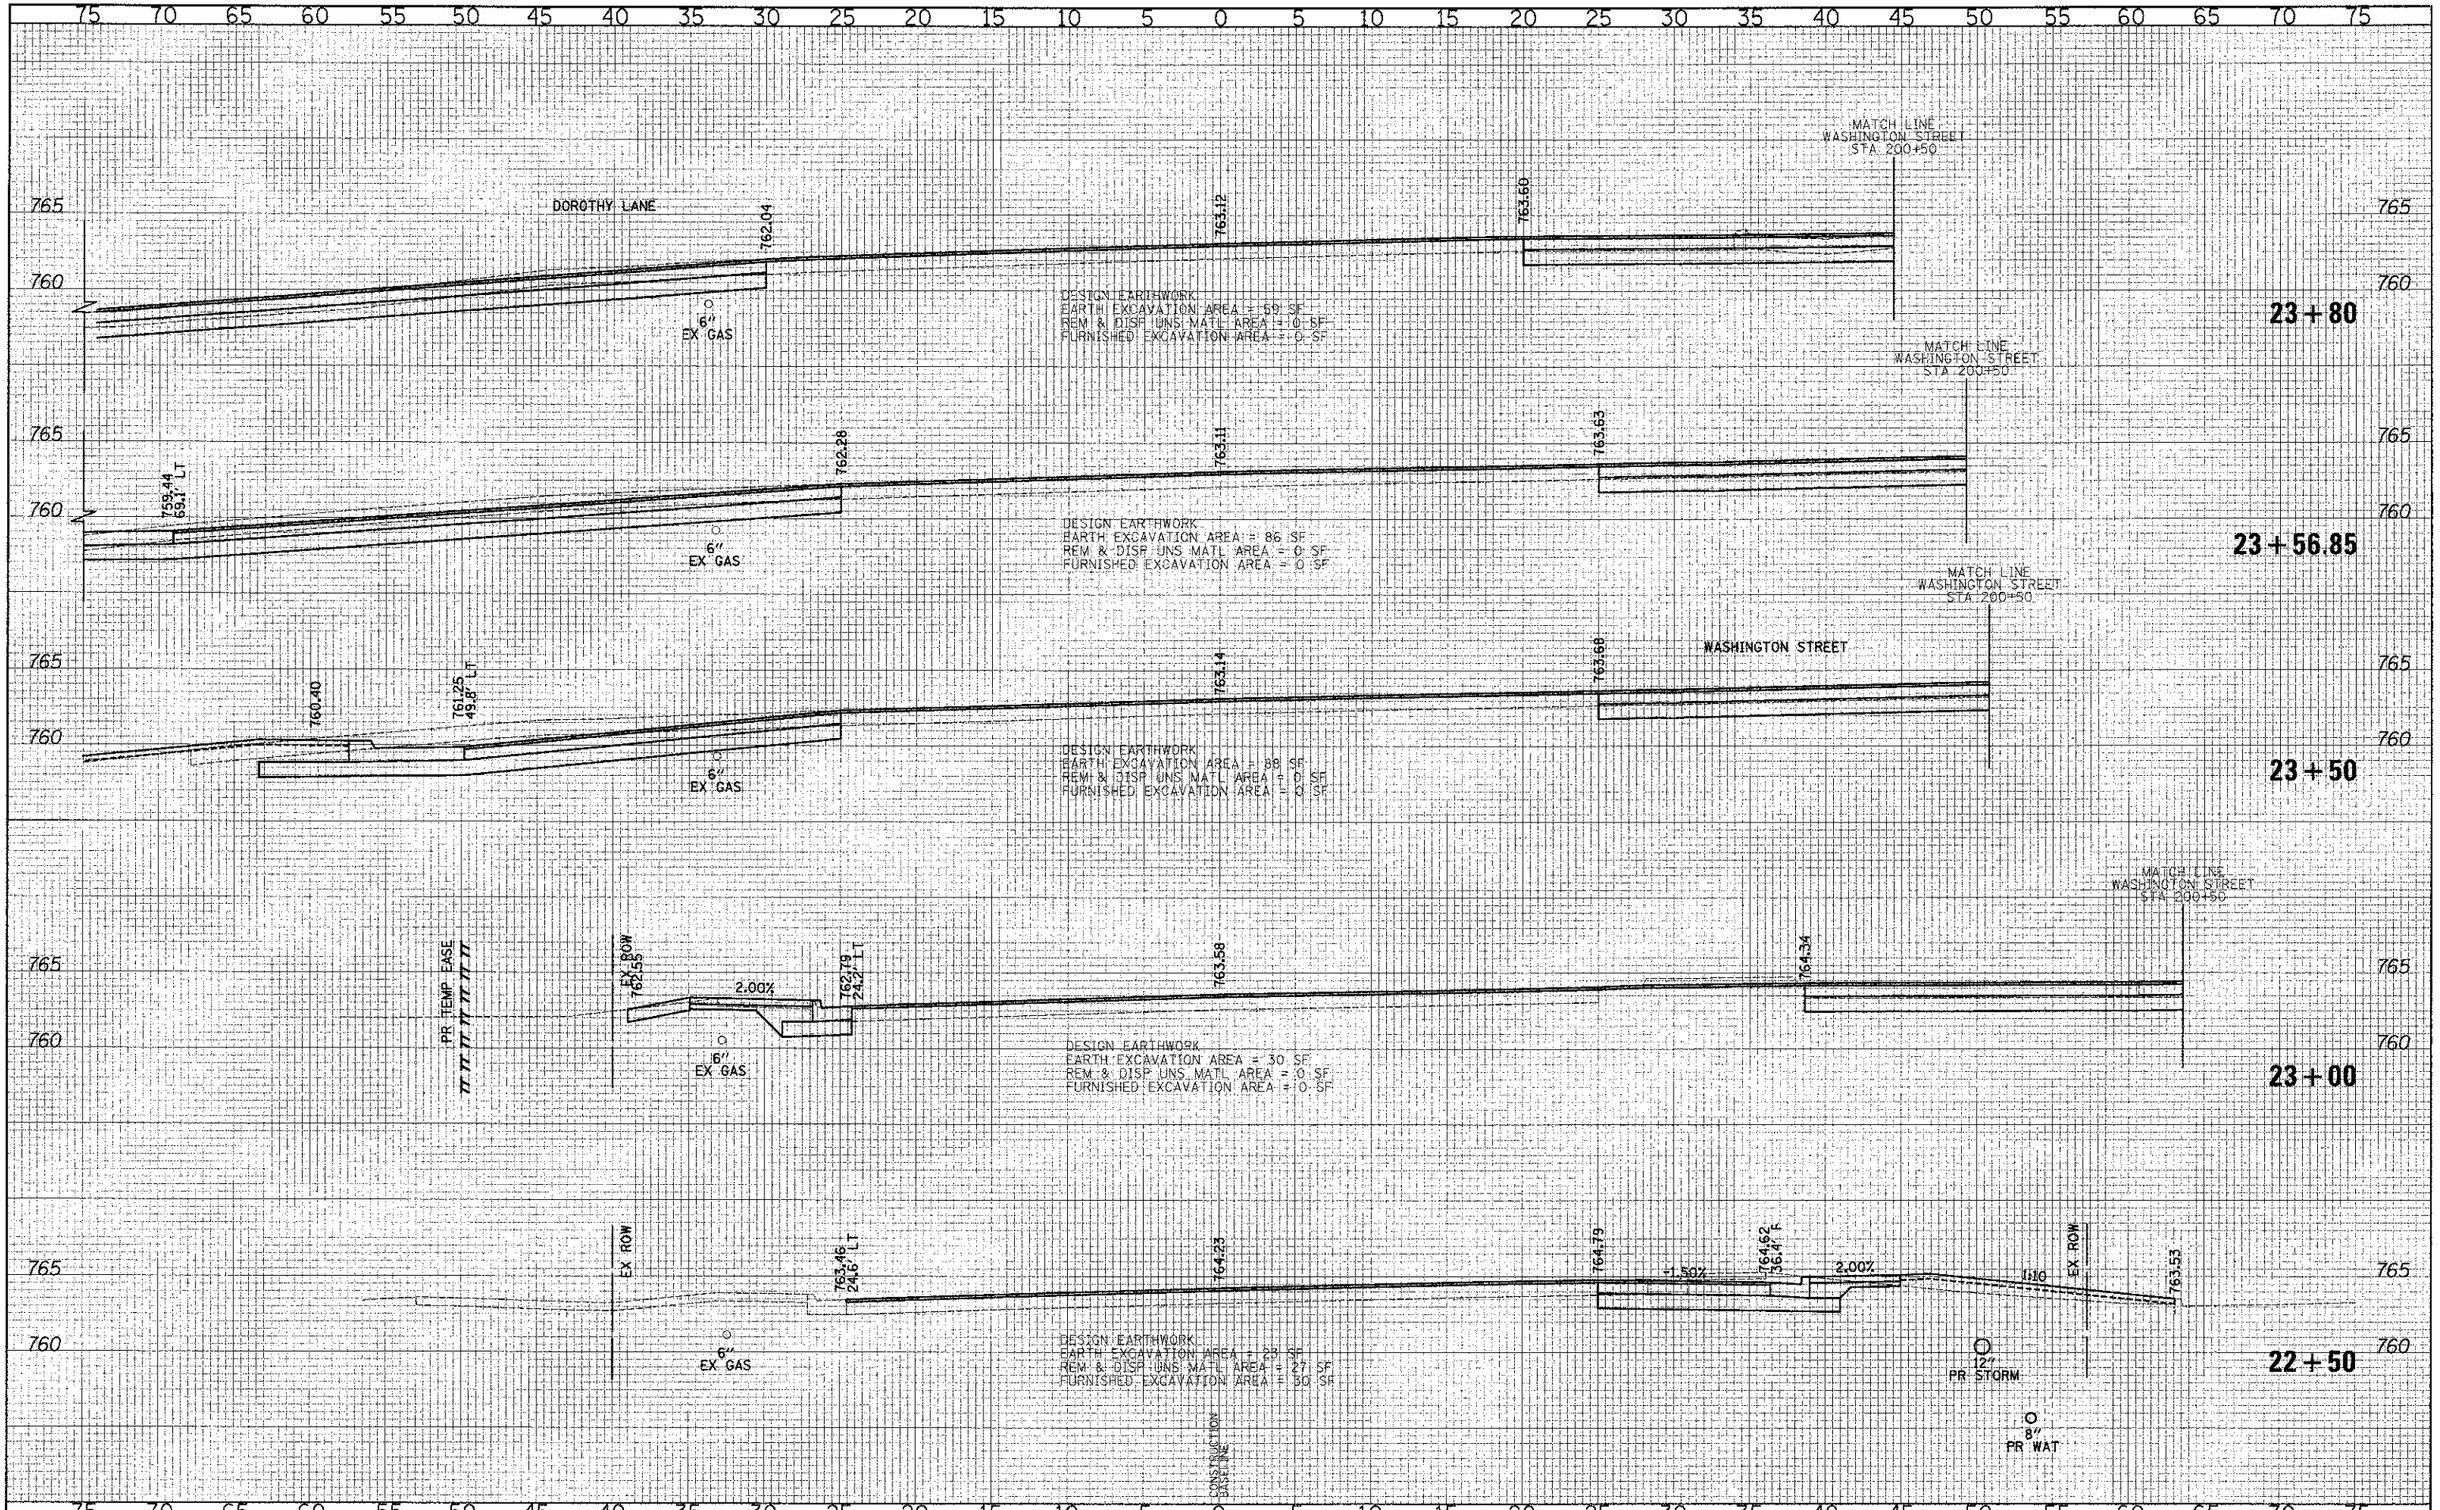


| FINAL SURVEY | SURVEYED | |
|---|---|---|
| | PLOTTED | |
| NOTE BOOK | TEMP. A/F | |
| | AREAS | |
| NO. | AREAS CHECKED | |

| ORIGINAL SURVEY | SURVEYED | |
|---|---|---|
| | PLOTTED | |
| NOTE BOOK | TEMP. A/F | |
| | AREAS | |
| NO. | AREAS CHECKED | |

| BY | DATE |
|---|---|
| | |
| | |
| | |
| | |
| | |
| | |


CIVILTECH
450 E Devon Ave, Suite 300
Itasca, Illinois 60143
Tel: 630.773.3900 Fax: 630.773.3975
www.civiltechinc.com


| | | | |
|---|---|---|---|
| DESIGNED | - PK | REVISED | - |
| DRAWN | - JRR | REVISED | - |
| CHECKED | - RTM | REVISED | - |
| DATE | - 12/17/2012 | REVISED | - |

**STATE OF ILLINOIS**
**DEPARTMENT OF TRANSPORTATION**

SCALES
VERT. 0 5 10
HORIZ. 0 5 10

**CROSS SECTIONS – CEDAR LAKE ROAD**

SHEET NO. 5 OF 7 SHEETS | STA. 22+50.00 TO STA. 23+80.00

| F.A.U. RTE. | SECTION | COUNTY | TOTAL SHEETS | SHEET NO. |
|---|---|---|---|---|
| 0187 | 05-00121-07-WR | LAKE | 223 | 221 |

CONTRACT NO. 63765

FED. ROAD DIST. NO. 1 | ILLINOIS | FED. AID PROJECT