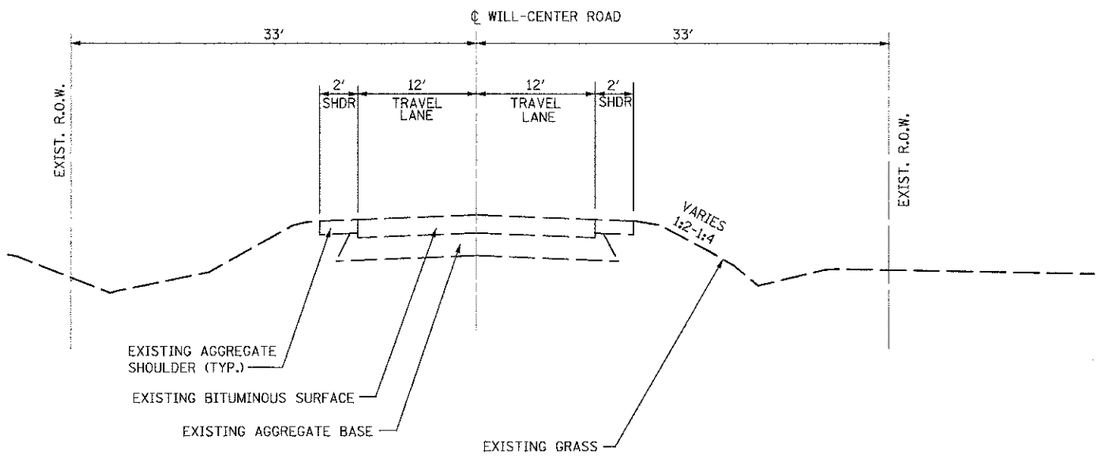

EXISTING TYPICAL SECTION-WILL-CENTER ROAD
(STA. 0+00.00-24+98.76)

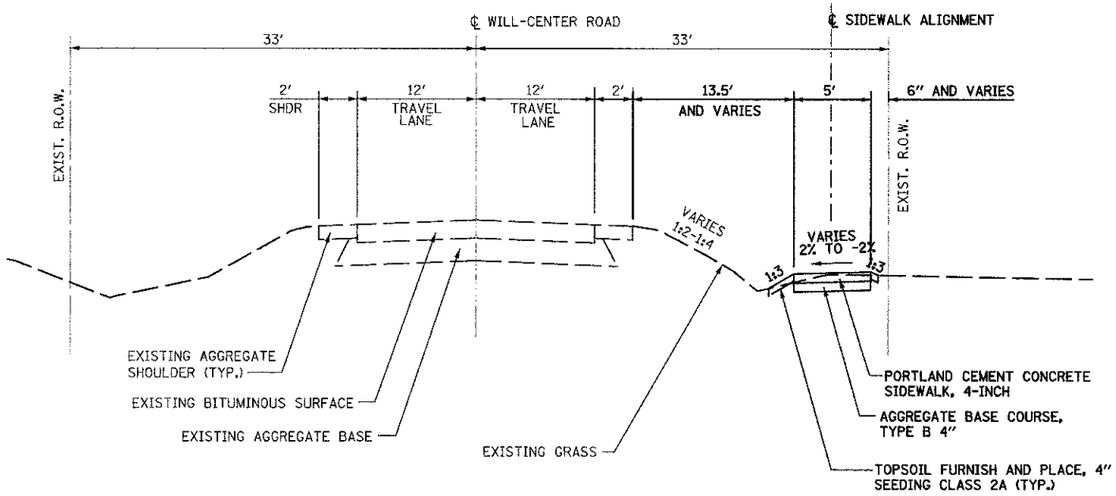

PROPOSED TYPICAL SECTION-WILL-CENTER ROAD
(STA. 0+00.00-21+50.00)

HOT-MIX ASPHALT MIXTURE REQUIREMENTS	
HMA DRIVEWAYS	AIR VOIDS @ Ndes
HOT-MIX ASPHALT SURFACE COURSE MIX D, N50 (IL-9.5 mm) 2"	4% @ 50 Gyr.

NOTE 1: THE UNIT WEIGHT USED TO CALCULATE ALL HMA SURFACE MIXTURE QUANTITIES IS 112 LBS/SQ YD/IN.

NOTE 2: THE "AC TYPE" FOR NON-POLYMERIZED MIXES SHALL BE "PG64-22" UNLESS MODIFIED BY DISTRICT ONE SPECIAL PROVISIONS. FOR "PERCENT OF RAP" SEE SPECIAL PROVISIONS.

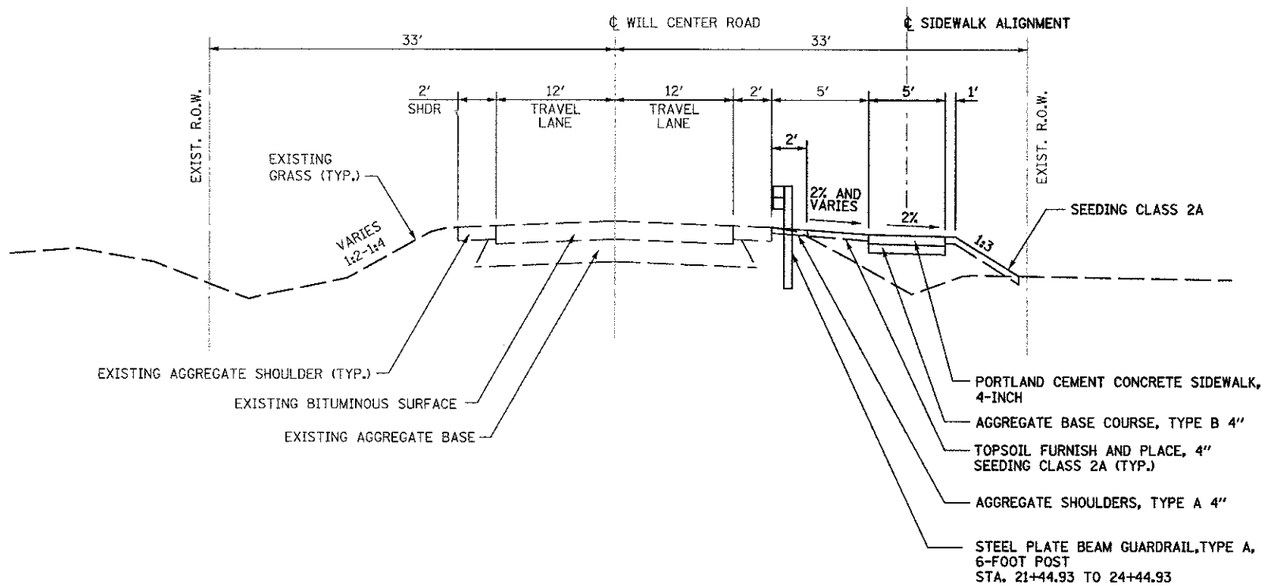

PROPOSED TYPICAL SECTION-WILL-CENTER ROAD
(STA. 21+50.00-24+98.76)

FILE NAME = S:\JOL\67800-67999\67762\005\Microstations\Typical Sections.dgn

STRAND ASSOCIATES®
1170 SOUTH HOUBOLT ROAD
JOLIET, ILLINOIS 60431
(815) 744-4200

USER NAME = akwasn	DESIGNED - AAN	REVISED -	
	DRAWN - JKP	REVISED -	
PLOT SCALE = 40.2000 ' / IN.	CHECKED - MAG	REVISED -	
PLOT DATE = 12/26/2012	DATE - 04/09/12	REVISED -	

STATE OF ILLINOIS
DEPARTMENT OF TRANSPORTATION

TYPICAL SECTIONS

SCALE: AS SHOWN | SHEET NO. 1 OF 1 SHEETS | STA. | TO STA.

MUN RTE.	SECTION	COUNTY	TOTAL SHEETS	SHEET NO.
1007	09-00021-00-SW	WILL	22	7
		CONTRACT NO. 63772		
FED. ROAD DIST. NO. 1	ILLINOIS	FED. AID PROJECT		