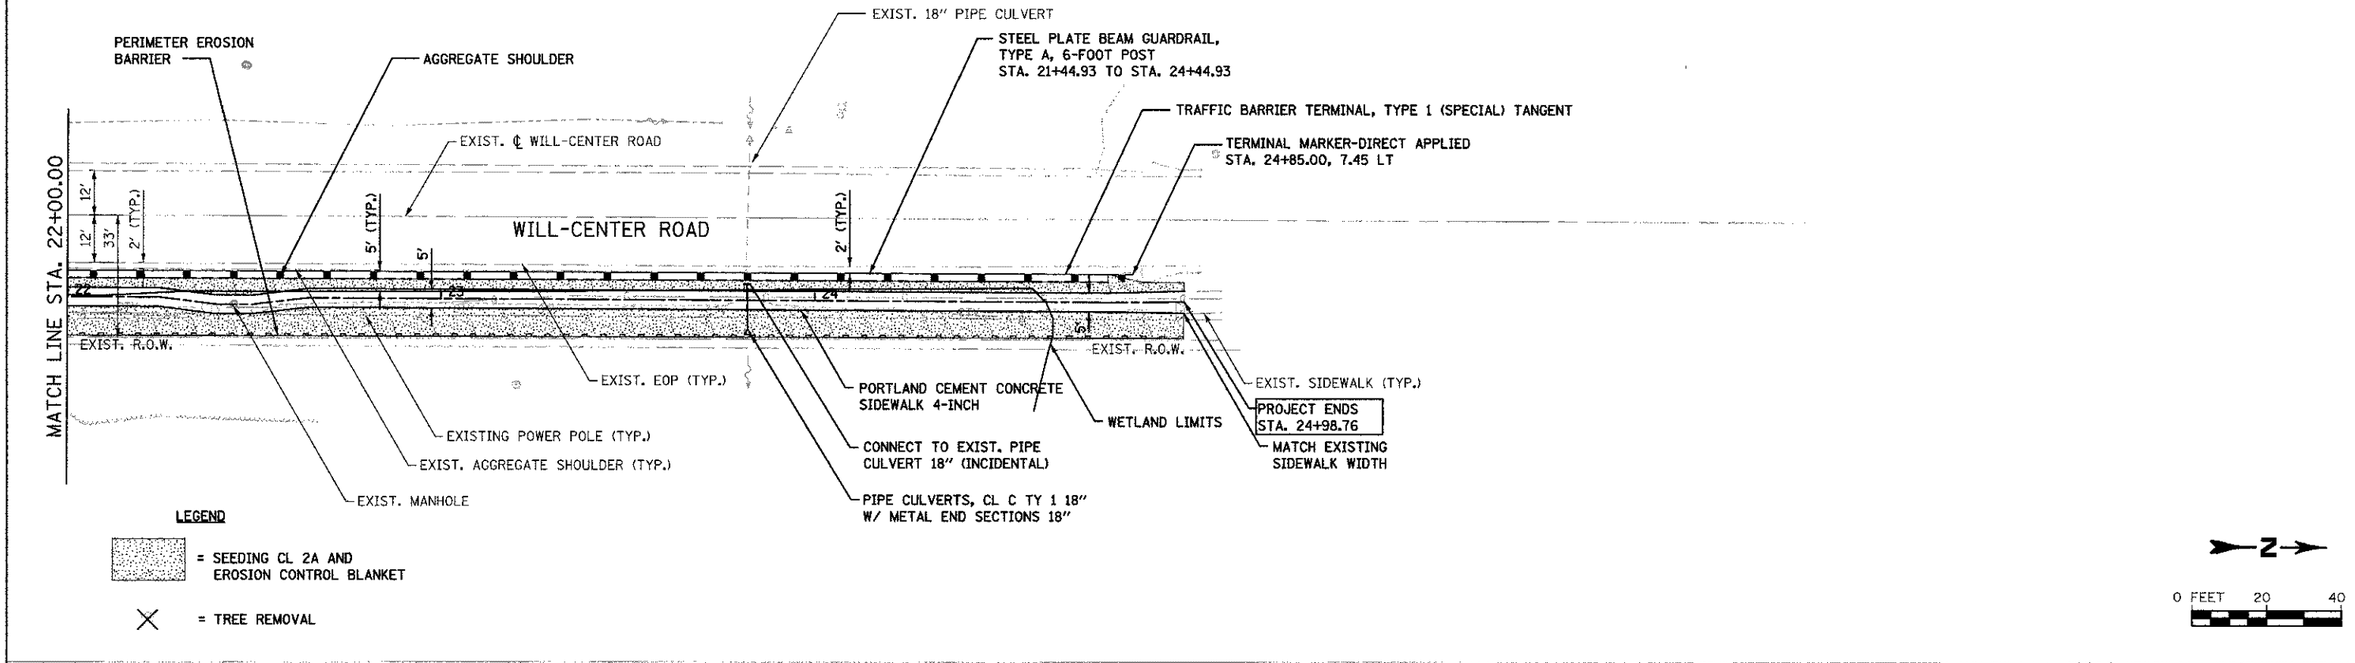

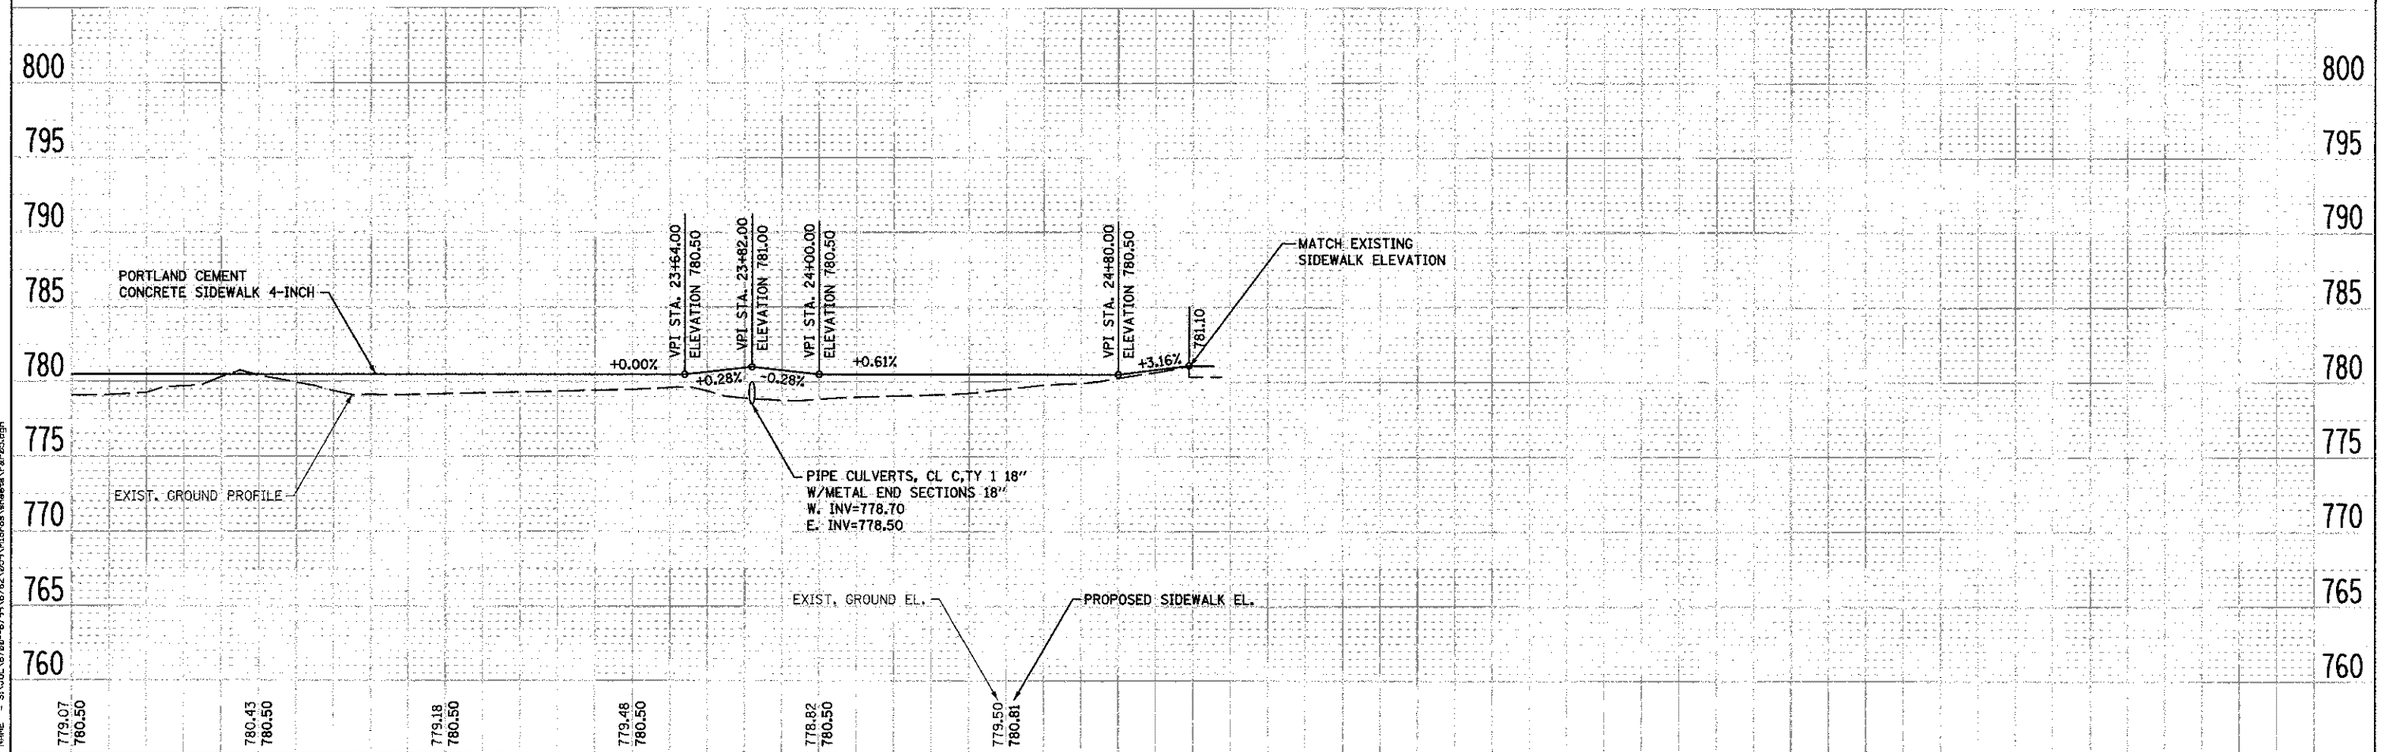

SURVEYED ____ BY ____
PLOTTED ____ DATE ____
CHECKED ____ BY ____
ALL DIM. MAY DIFFER ____
STRUCTURE NOTATIONS CHKD ____
NOTE BOOK ____
NO. ____

PLAN

SURVEYED ____ BY ____
PLOTTED ____ DATE ____
CHECKED ____ BY ____
ALL DIM. MAY DIFFER ____
STRUCTURE NOTATIONS CHKD ____
NOTE BOOK ____
NO. ____

PROFILE

FILE NAME = S:\JOL\8788-8799\8762.059\Microstation\sheets\VP8785.dgn

STRAND ASSOCIATES, INC. ENGINEERS
1170 SOUTH HOUBOLT ROAD
JOLIET, ILLINOIS 60431
(815) 744-4200

USER NAME = akwasin	DESIGNED - AAN	REVISED -	
	CHECKED - MAG	REVISED -	
PLOT SCALE = 40.0000 ' / IN.	DRAWN - AJJ	REVISED -	
PLOT DATE = 12/14/2012	DATE - 10/02/2012	REVISED -	

STATE OF ILLINOIS
DEPARTMENT OF TRANSPORTATION

WILL-CENTER ROAD SIDEWALK – PLAN & PROFILE

SCALE: AS SHOWN | SHEET NO. OF SHEETS | STA. 22+00.00 TO STA. 24+98.76

MUN. RTE.	SECTION	COUNTY	TOTAL SHEETS	SHEET NO.
1007	09-00021-00-SW	WILL	22	13

CONTRACT NO. 63772

FED. ROAD DIST. NO. 1 | ILLINOIS | FED. AID PROJECT