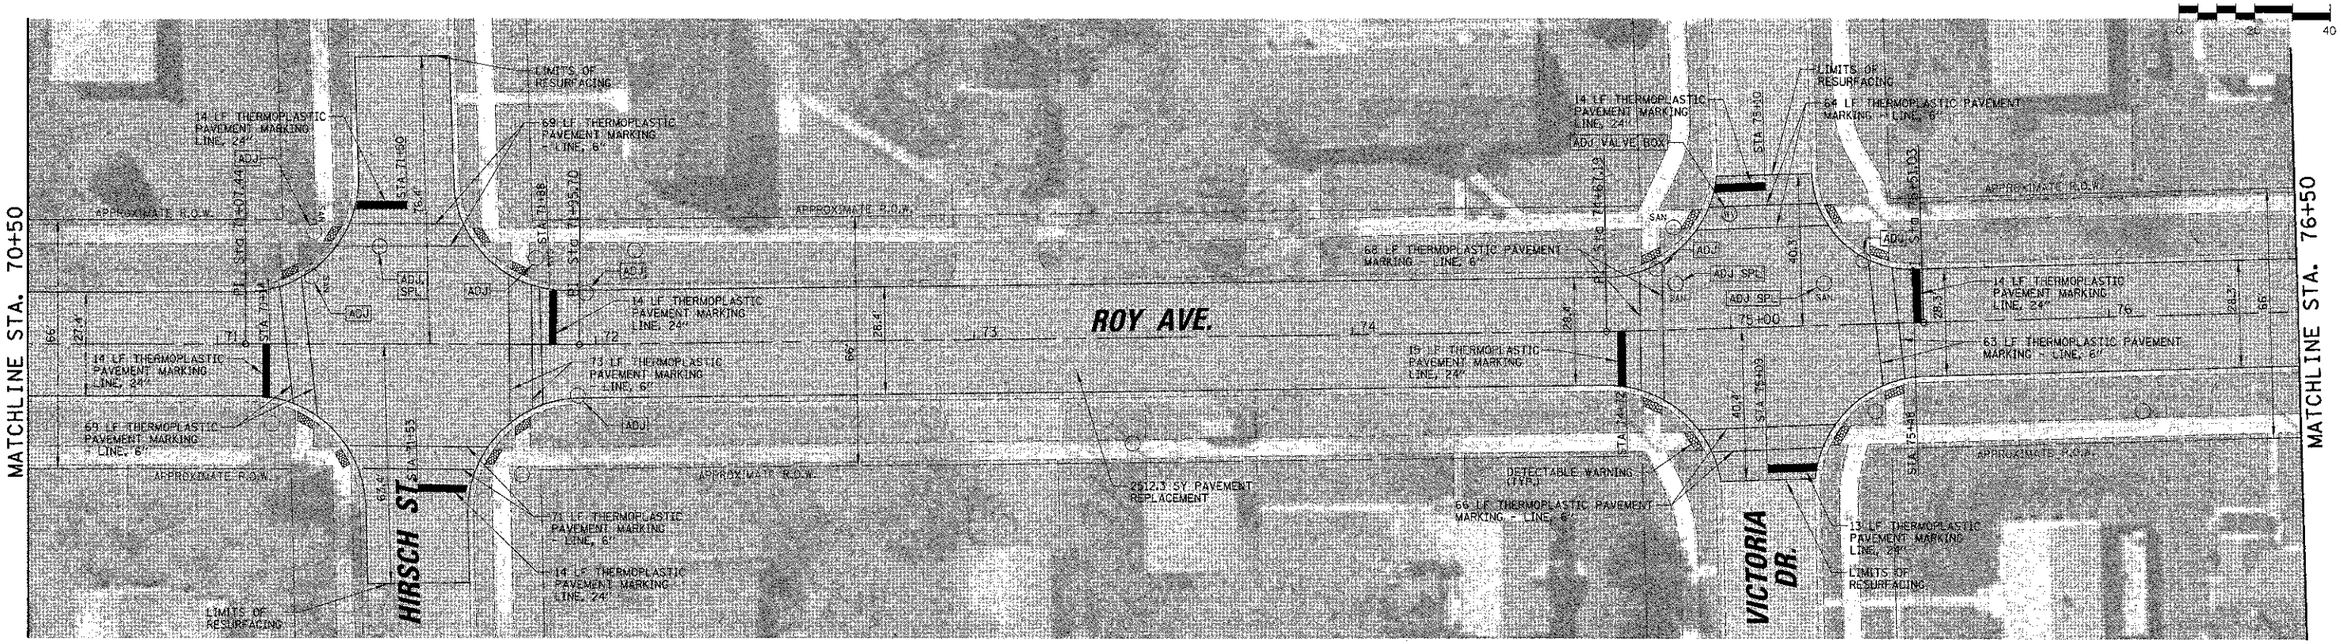

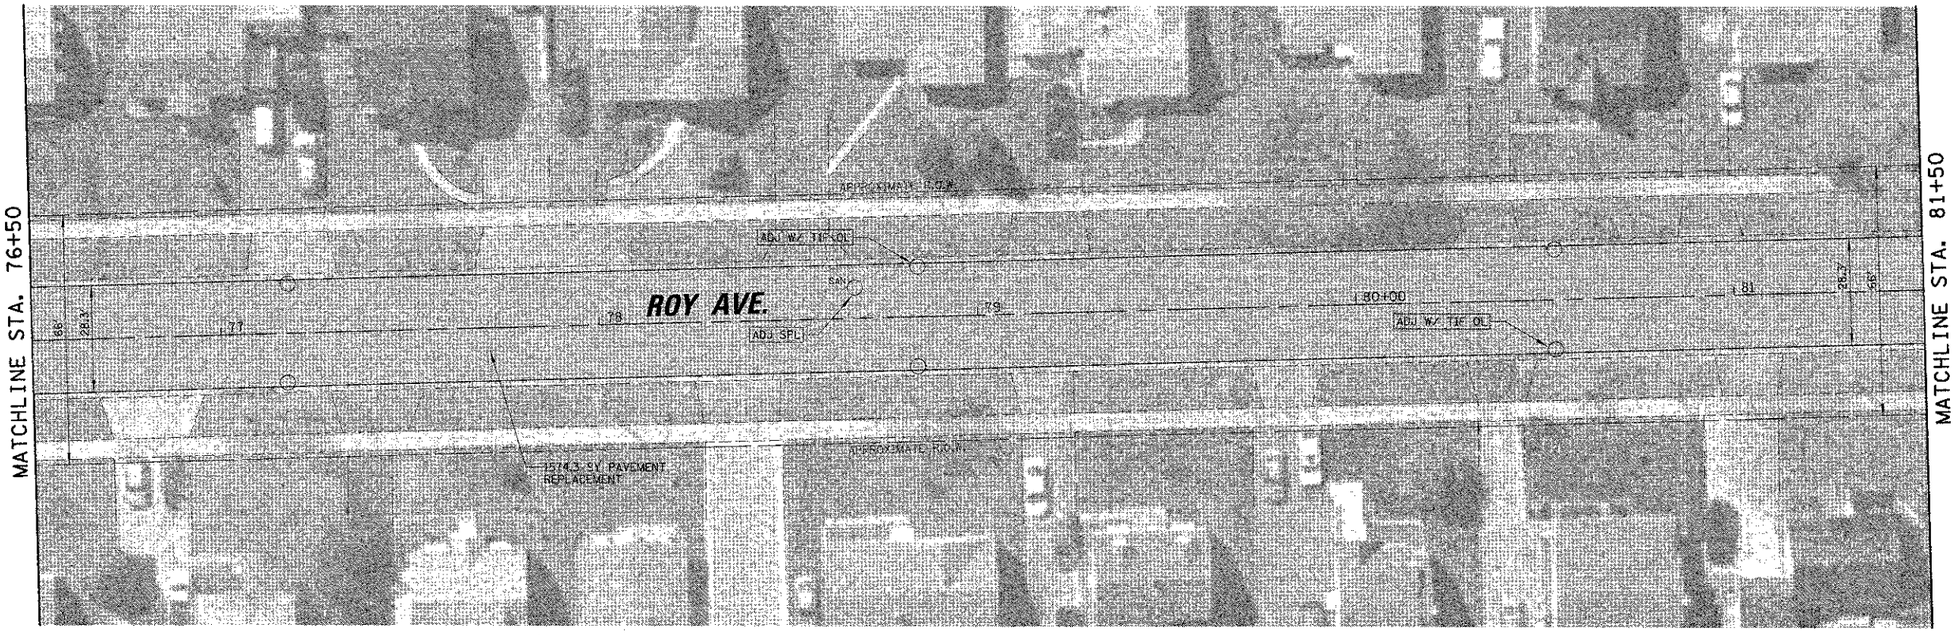

FILE NAME = N:\NORTHLAKE\94B0320C122\Civil\pln2_roy_C0122.sht	USER NAME = edtodo	DESIGNED - AMP	REVISED -	STATE OF ILLINOIS DEPARTMENT OF TRANSPORTATION	ROADWAY PLANS ROY AVENUE	F.A.U. RTE.	SECTION	COUNTY	TOTAL SHEETS / SHEET NO.
		DRAWN - EDT	REVISED -			2539	12-00080-00-RS	COOK	18 / 7
	PLOT SCALE = 20'	CHECKED - MEW	REVISED -					CONTRACT NO. 63791	
	PLOT DATE = 2/20/2013	DATE - 2/4/13	REVISED -		SCALE: SHEET NO. OF SHEETS STA. TO STA.			ILLINOIS FED. AID PROJECT	