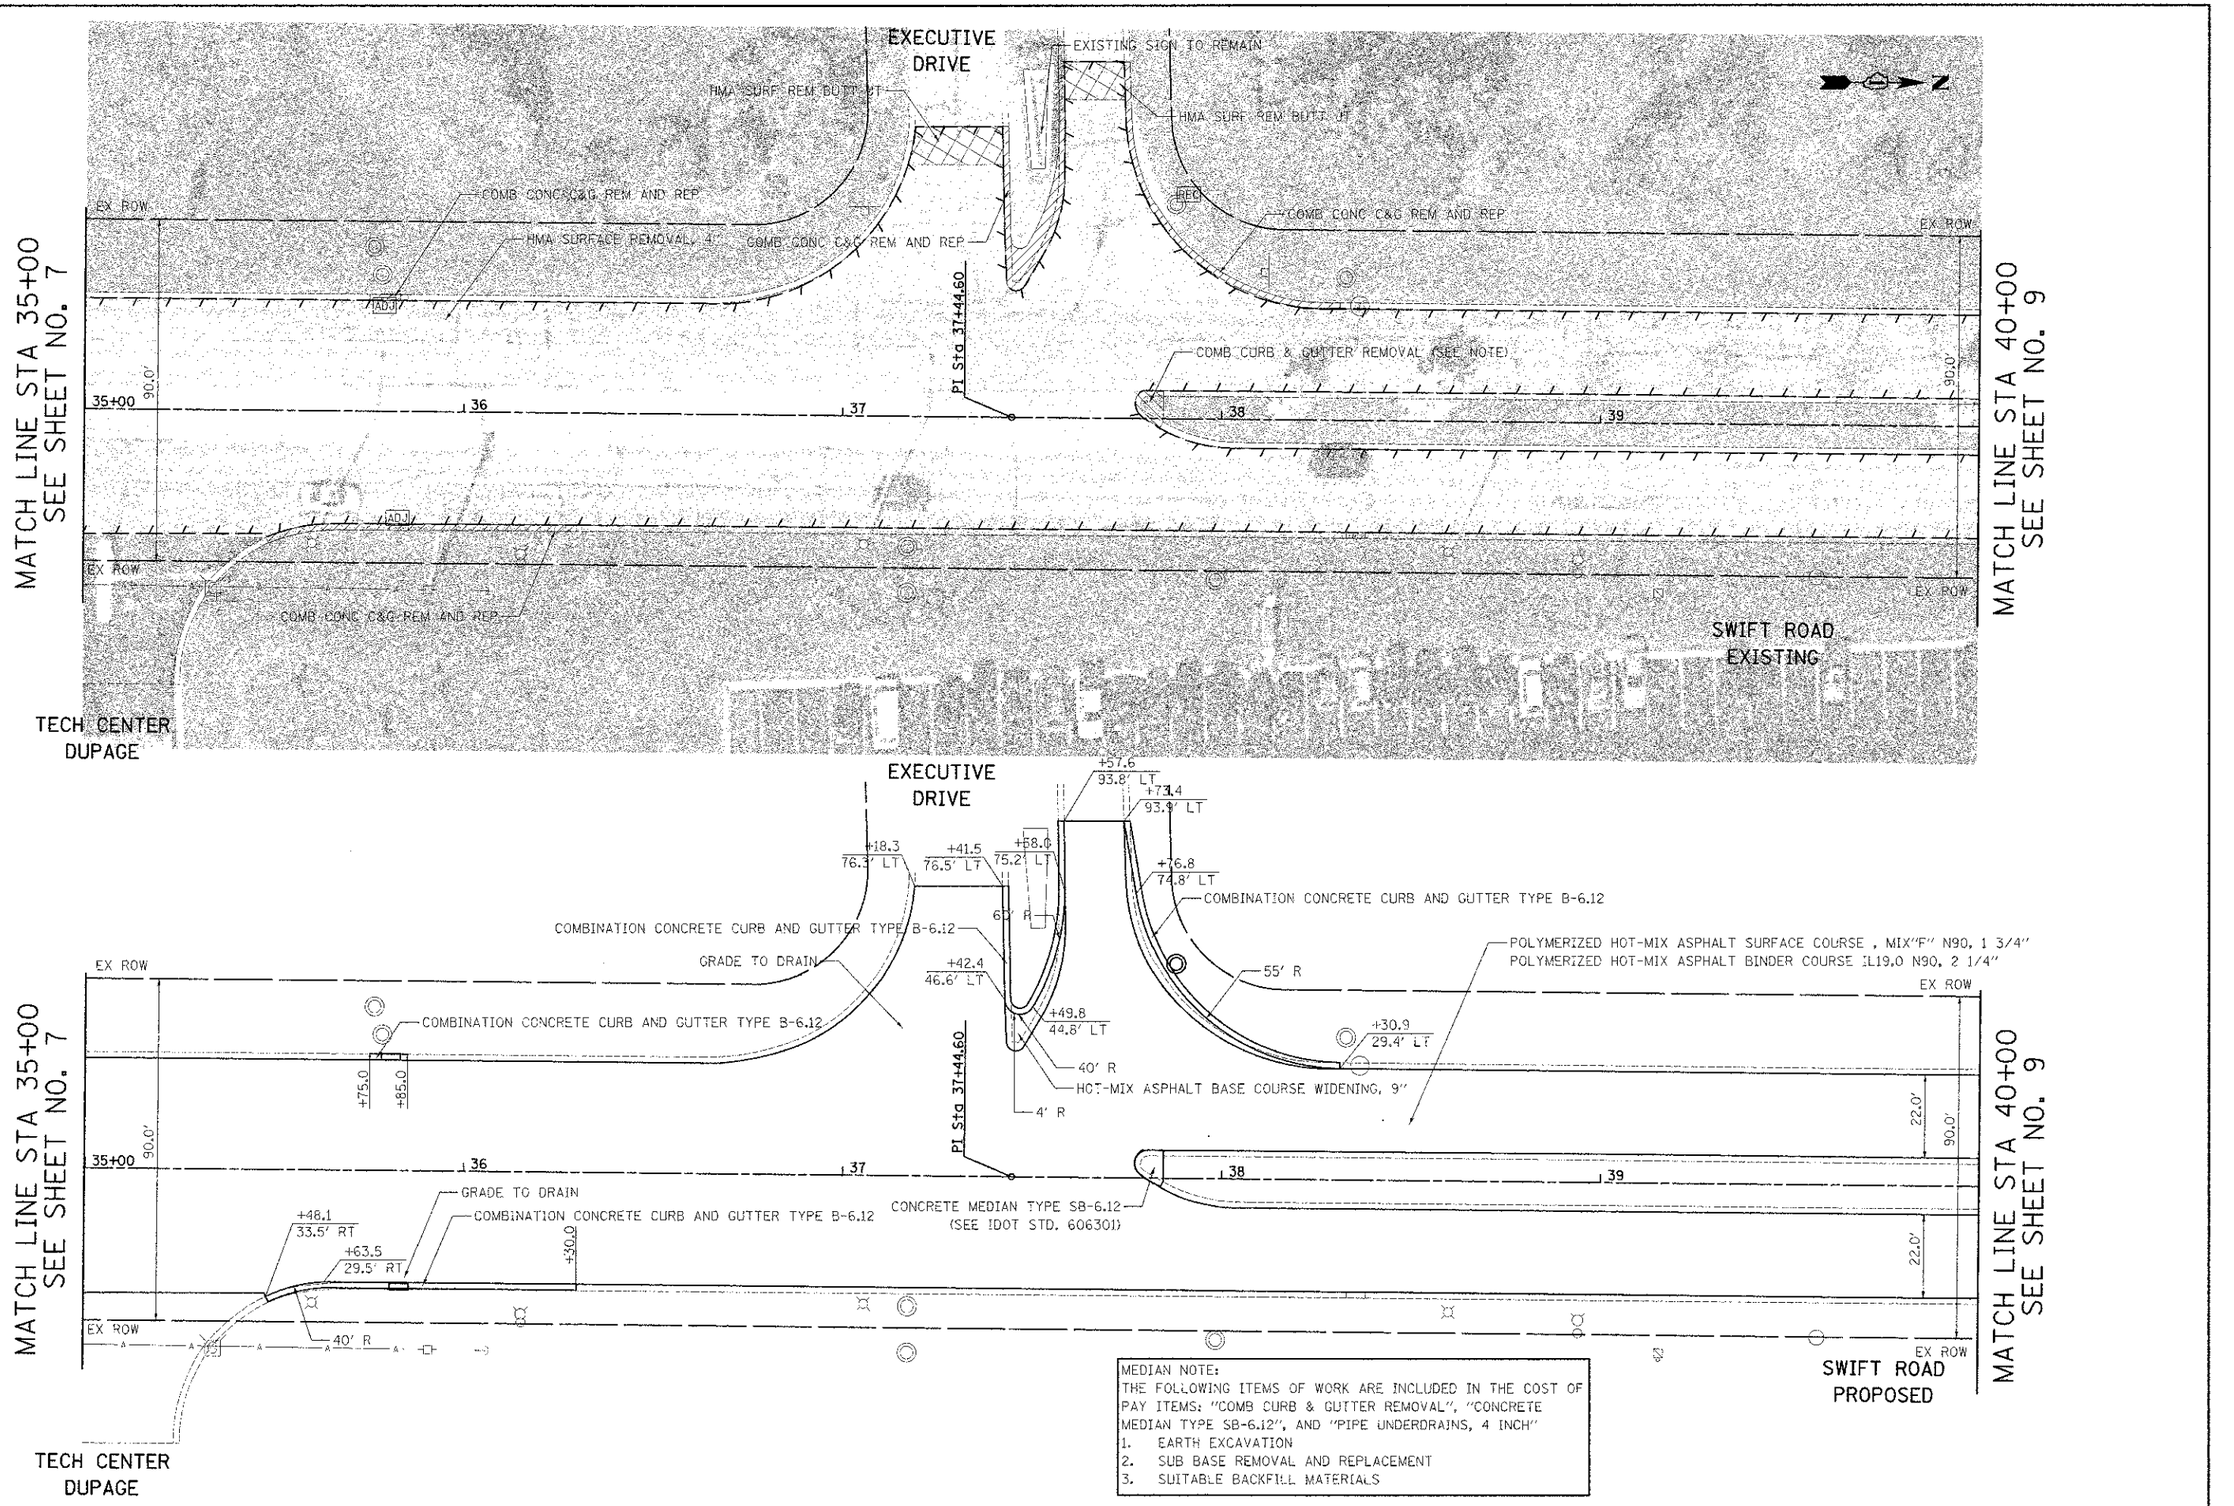

MEDIAN NOTE:
THE FOLLOWING ITEMS OF WORK ARE INCLUDED IN THE COST OF PAY ITEMS: "COMB CURB & GUTTER REMOVAL", "CONCRETE MEDIAN TYPE SB-6.12", AND "PIPE UNDERDRAINS, 4 INCH"

1. EARTH EXCAVATION
2. SUB BASE REMOVAL AND REPLACEMENT
3. SUITABLE BACKFILL MATERIALS

CIVILTECH	DESIGNED - PK	REVISED 2/12/2013	STATE OF ILLINOIS DEPARTMENT OF TRANSPORTATION	SCALES 0 20 40	ROADWAY PLANS – SWIFT ROAD
450 E Devon Ave, Suite 300 Itasca, Illinois 60143 Tel: 630.773.3900 Fax: 630.773.3975 www.civiltechinc.com	DRAWN - JRR	REVISED -			SHEET NO. 4 OF 9 SHEETS STA. 35+00 TO STA. 40+00
	CHECKED - RTM	REVISED -			
	DATE - 2/4/2013	REVISED -			

F.A.U. RTE.	SECTION	COUNTY	TOTAL SHEETS	SHEET NO.
2586	12-00101-00-RS	DUPAGE	31	8

CONTRACT NO. 63796

FED. ROAD DIST. NO. 1 | ILLINOIS | FED. AID PROJECT