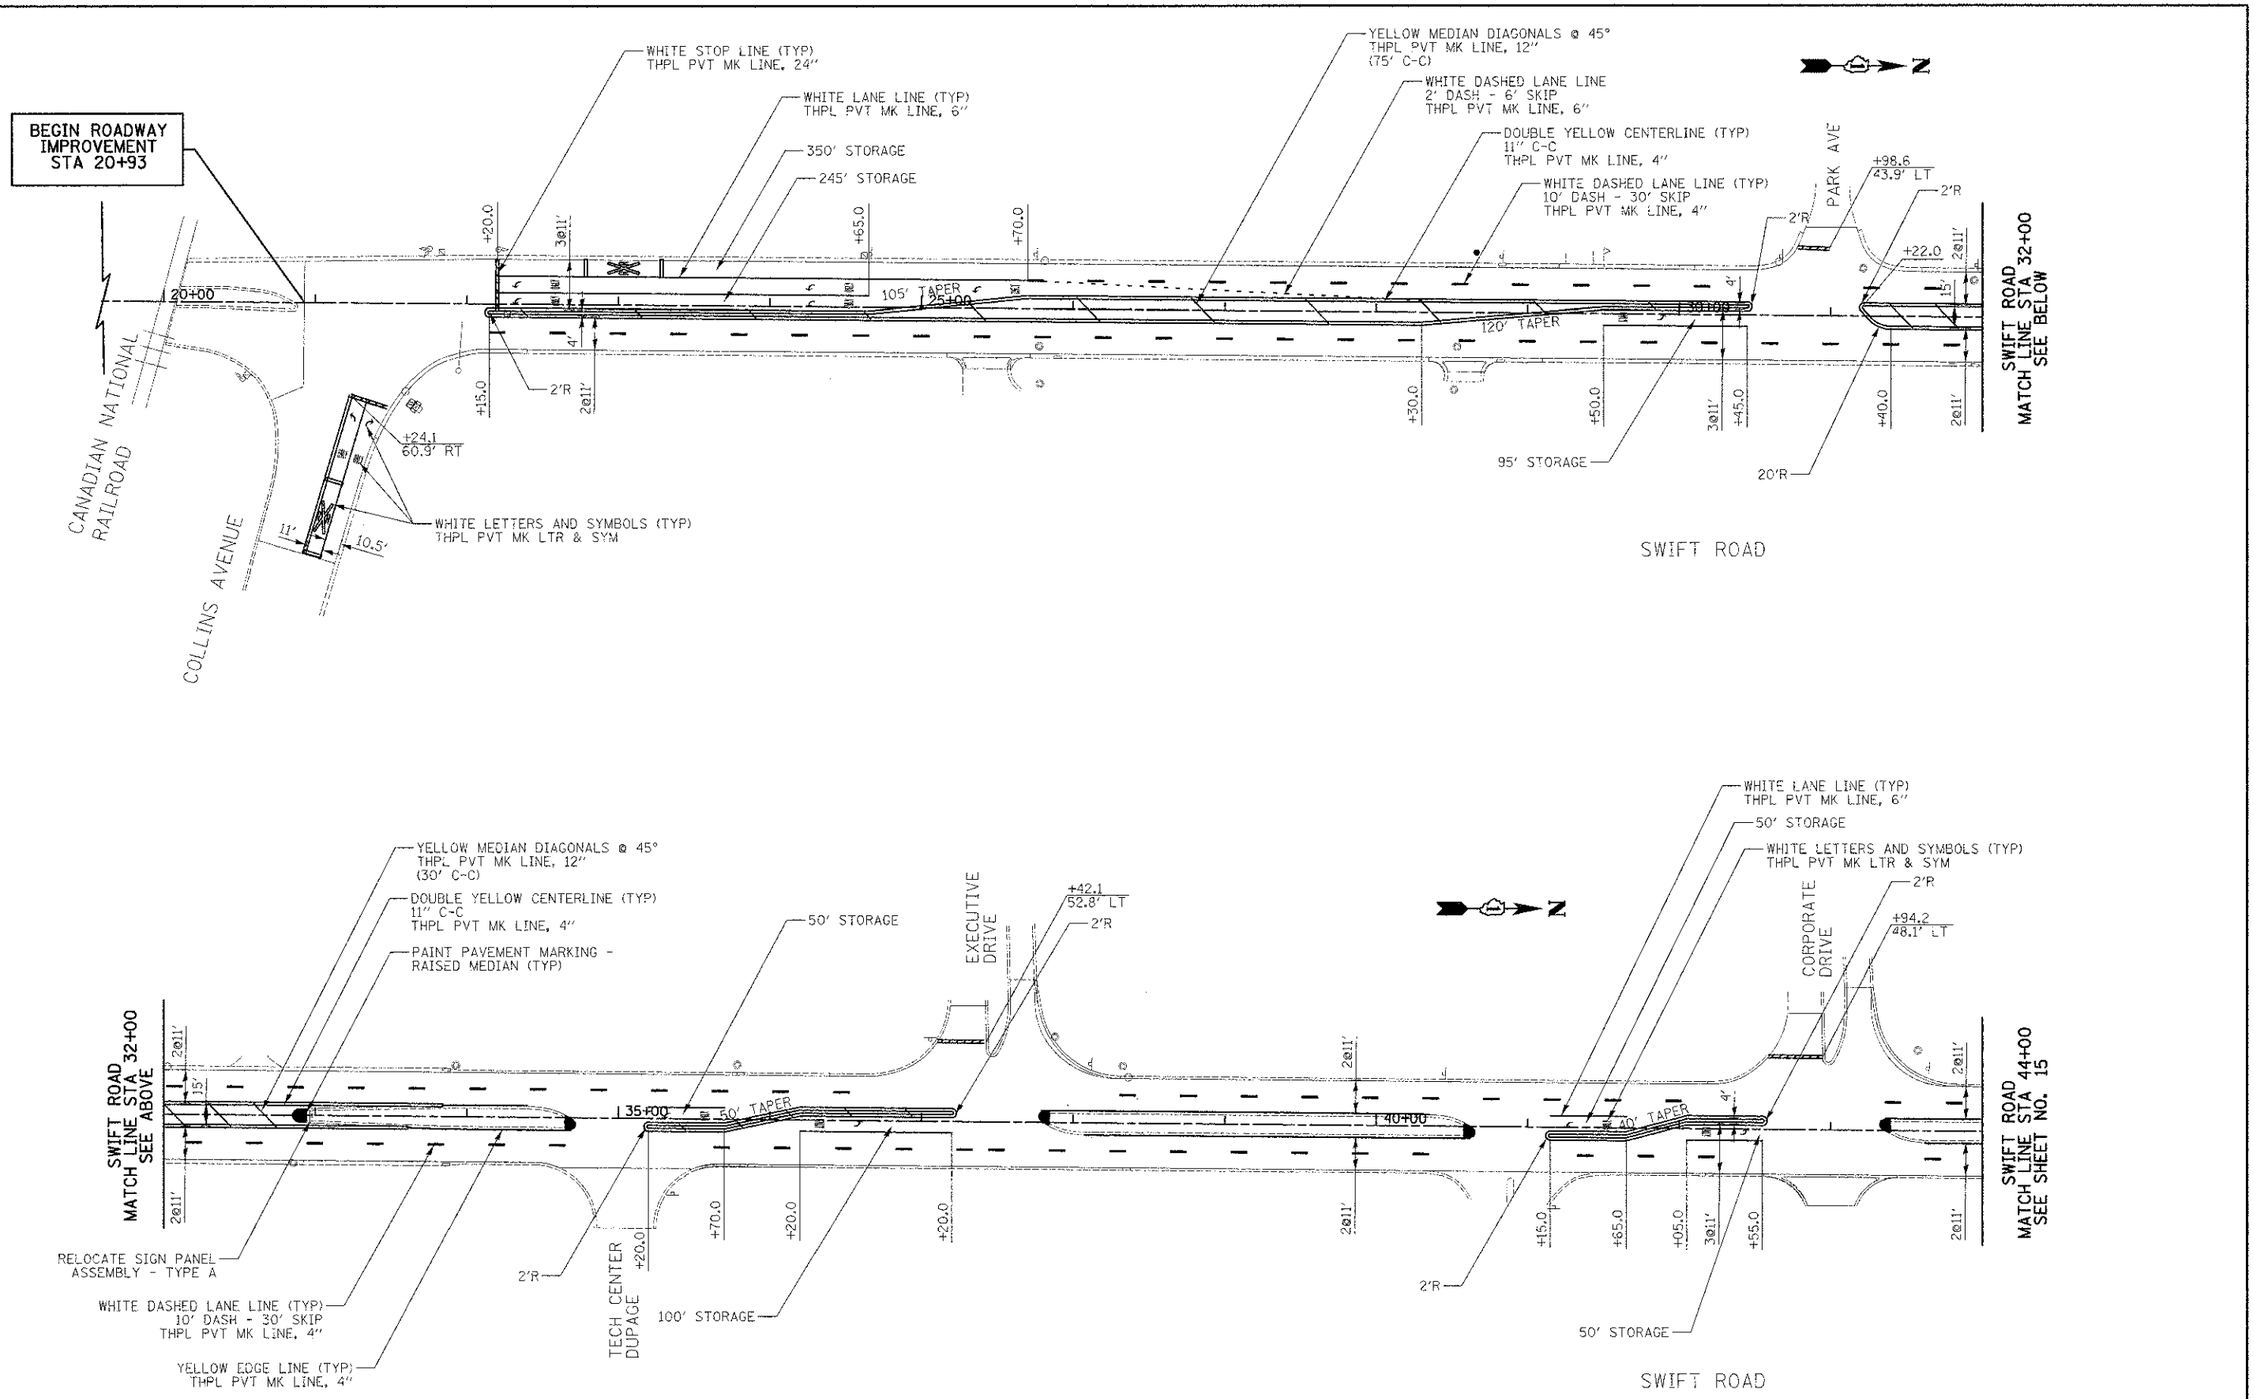

CIVILTECH
450 E Devon Ave, Suite 300
Itasca, Illinois 60143
Tel: 630.773.3900 Fax: 630.773.3975
www.civiltechinc.com

DESIGNED - PK	REVISED - 2/12/2013	
DRAWN - JRR	REVISED -	
CHECKED - RTM	REVISED -	
DATE - 2/4/2013	REVISED -	

STATE OF ILLINOIS
DEPARTMENT OF TRANSPORTATION

SCALE
HORIZ. 0 50 100

PAVEMENT MARKING & SIGNING – SWIFT ROAD

SHEET NO. 1 OF 2 SHEETS | STA. 20+93 | TO STA. 44+00

F.A.U. RTE.	SECTION	COUNTY	TOTAL SHEETS	SHEET NO.
2586	12-00101-00-RS	DUPAGE	31	14
		CONTRACT NO. 63796		
FED. ROAD DIST. NO. 1	ILLINOIS	FED. AID PROJECT		