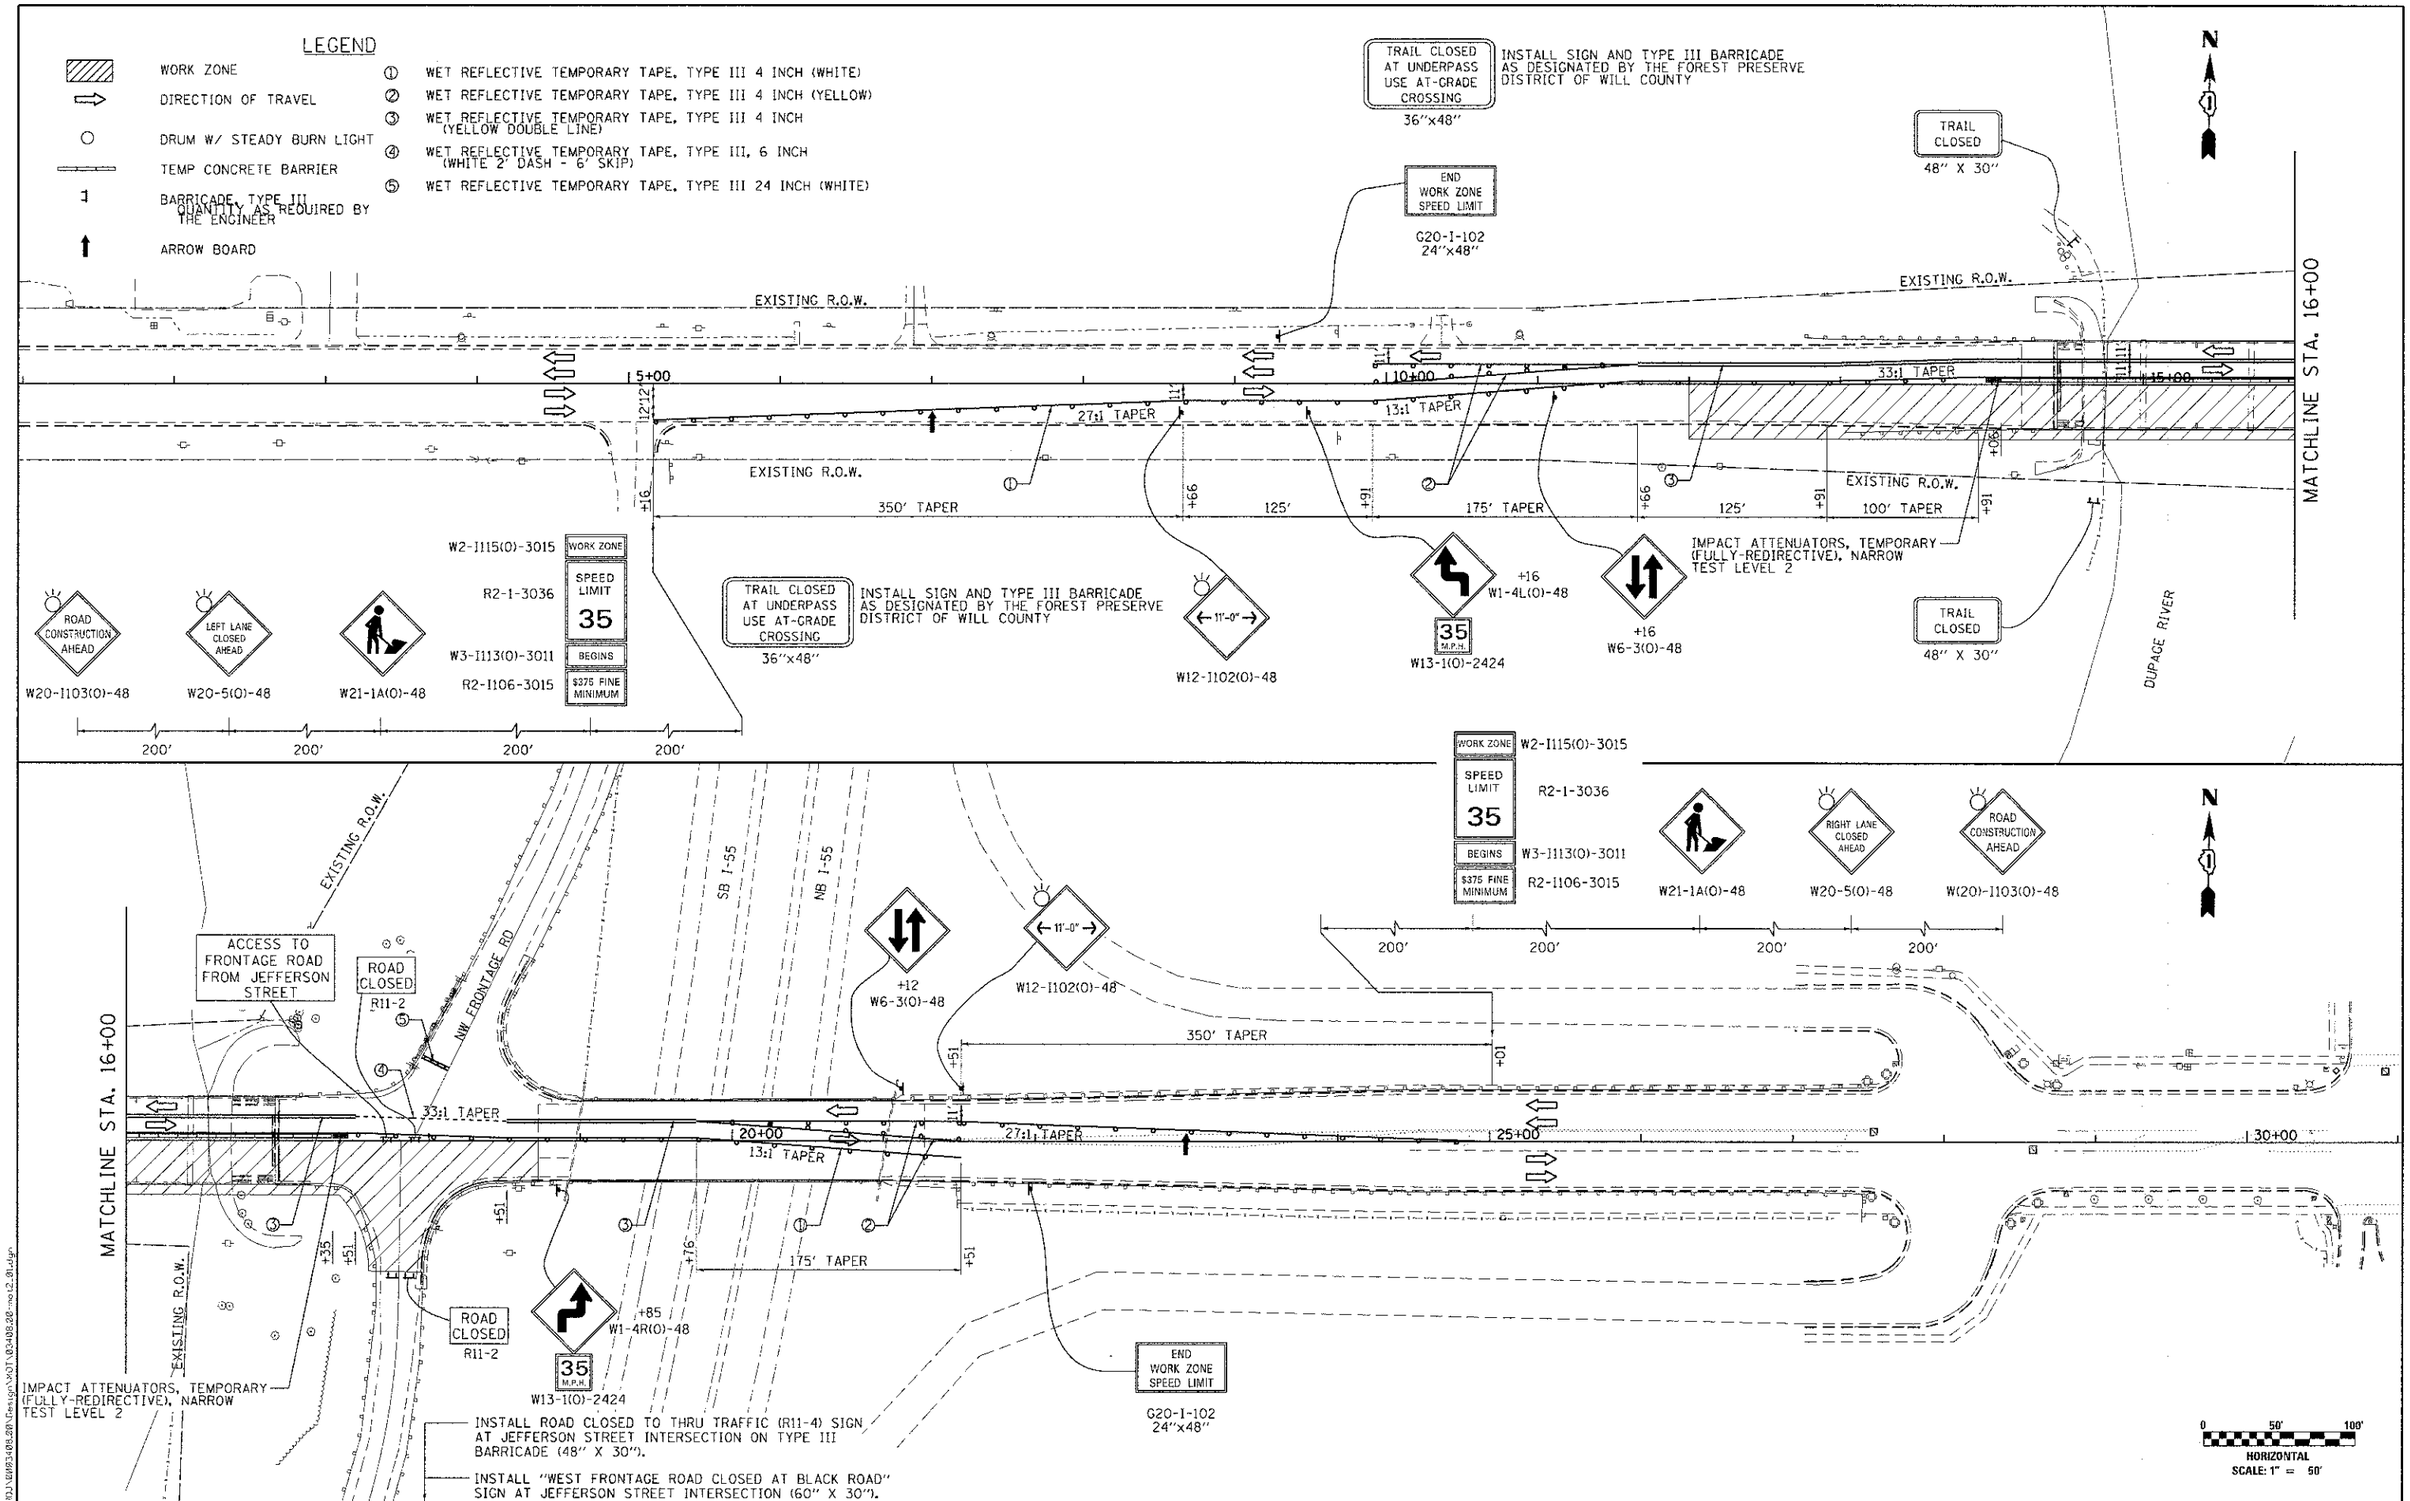

FILE NAME = N:\PROJ\2003408.00\Design\MOT\03408.00-mot2.01.dgn

Ciorba Group, Inc. CONSULTING ENGINEERS 5507 North Cumberland Avenue, Suite 402 Chicago, Illinois 60656 Tel. 773.775.4009 Fax 773.775.4014	USER NAME = jkjollman	DESIGNED - JMK	REVISED -	STATE OF ILLINOIS DEPARTMENT OF TRANSPORTATION	FAU 298 (BLACK ROAD) OVER THE DUPAGE RIVER TRAFFIC CONTROL AND PROTECTION - STAGE 2
		DRAWN - JMK	REVISED -		
	PLOT SCALE = 100.0000 ' / in.	CHECKED - MJL	REVISED -		
	PLOT DATE = 1/29/2013	DATE - 1/29/2013	REVISED -		SCALE: SHEET NO. OF SHEETS STA. TO STA.

C.H. RTE.	SECTION	COUNTY	TOTAL SHEETS	SHEET NO.
298	04-00069-18-BR	WILL	51	18
		CONTRACT NO. 63803		
		ILLINOIS FED. AID PROJECT		