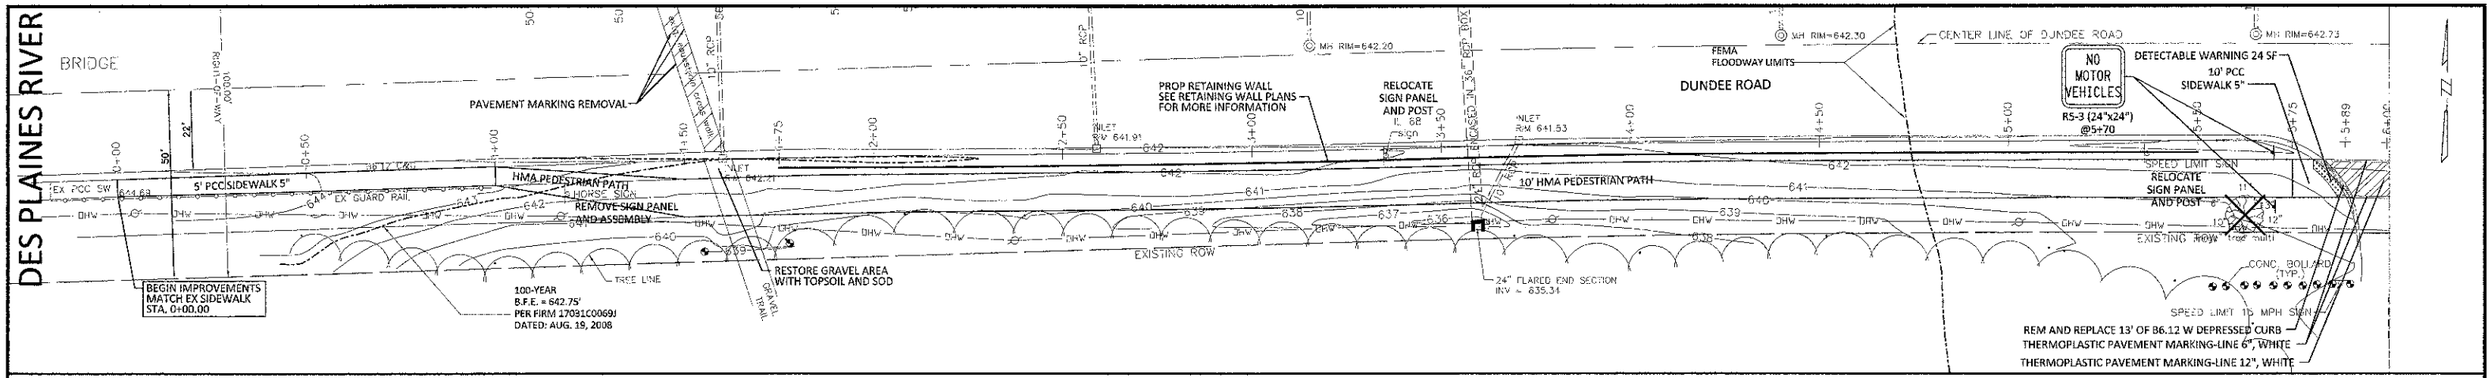

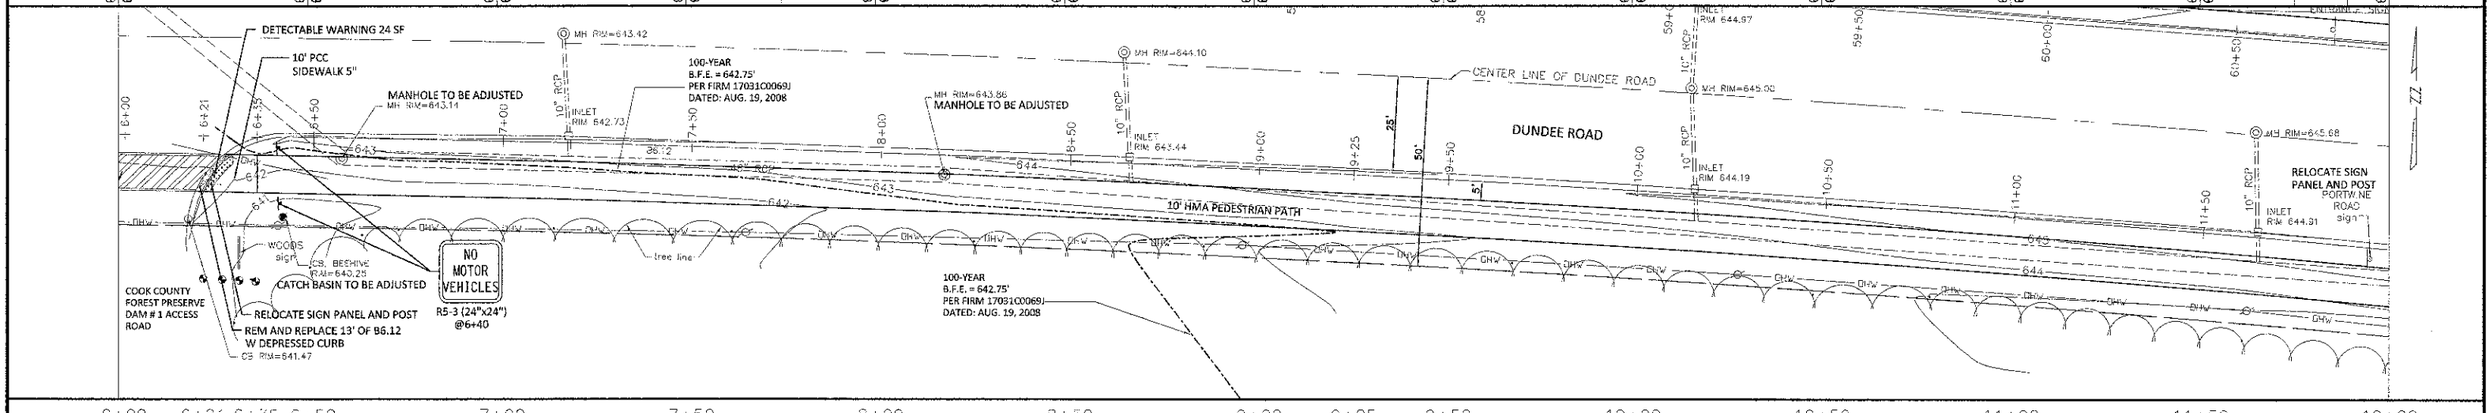

VILLAGE OF WHEELING ILLINOIS
77 W. Hintz Rd, Wheeling, IL 60090 (847) 279-6900

DATE:	DESIGNED: SW	REVISED:	
	DRAWN: MT	REVISED:	
PLOT SCALE: 1:20'	CHECKED: JS	REVISED:	
PLOT DATE:	DATE: 1/30/13	REVISED:	

STATE OF ILLINOIS
DEPARTMENT OF TRANSPORTATION

PLAN AND PROFILE: SOUTH PARKWAY

SCALE: H 1"=20', V 1"=4' | SHEET NO. OF SHEETS | STA. 0+00 TO STA. 12+00

F.A.P. RTE.	SECTION	COUNTY	TOTAL SHEETS	SHEET NO.
343	10-00072-00-BT	COOK	39	8
		CONTRACT NO. 63805		
FED. ROAD DIST. NO. 1	ILLINOIS	FED. AID PROJECT	FAP 343	