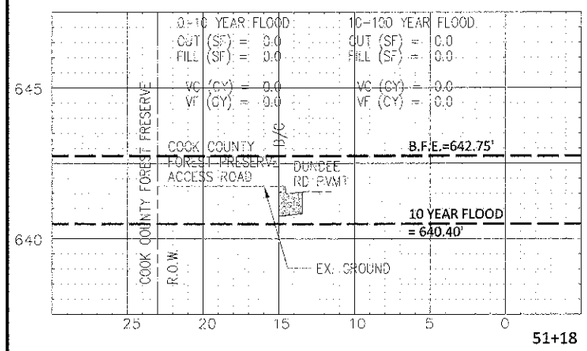

51+18

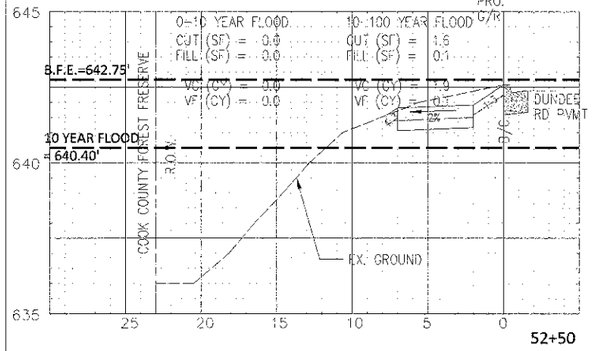

52+50

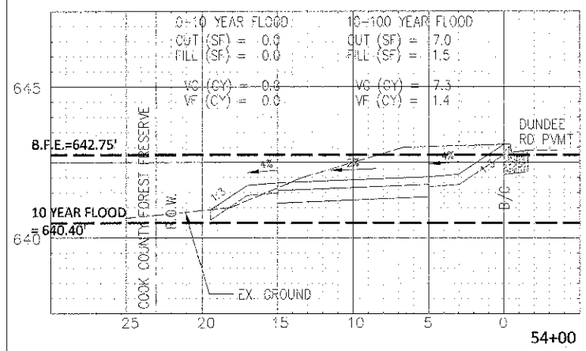

54+00

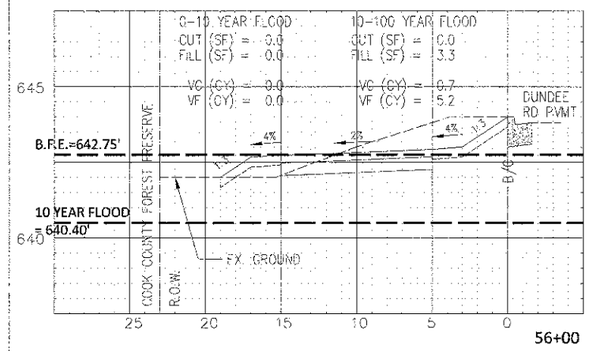

56+00

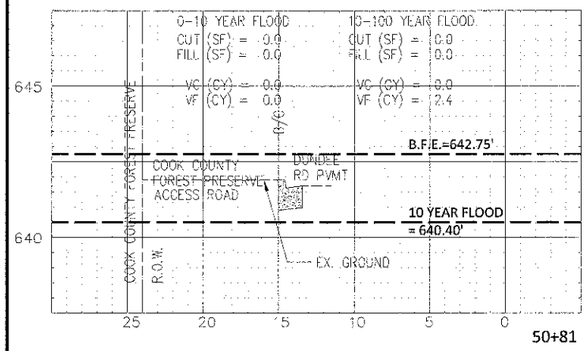

50+81

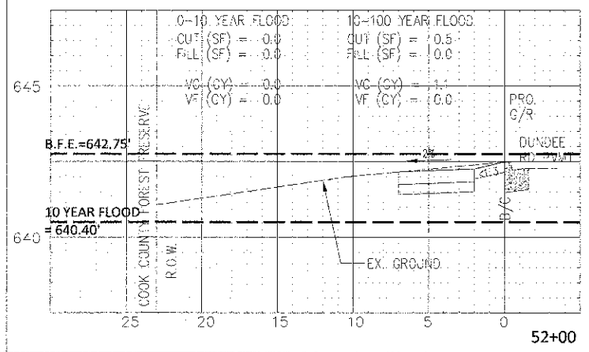

52+00

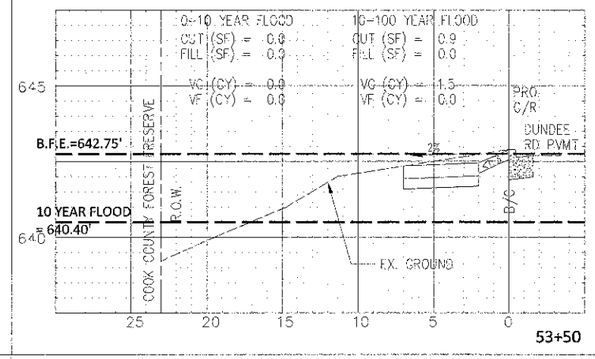

53+50

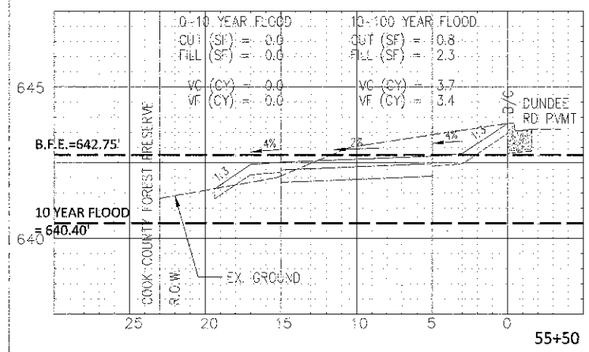

55+50

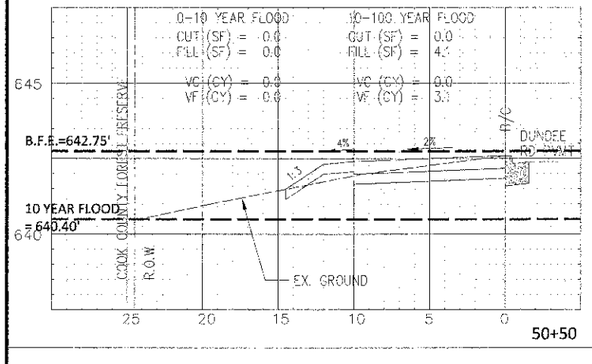

50+50

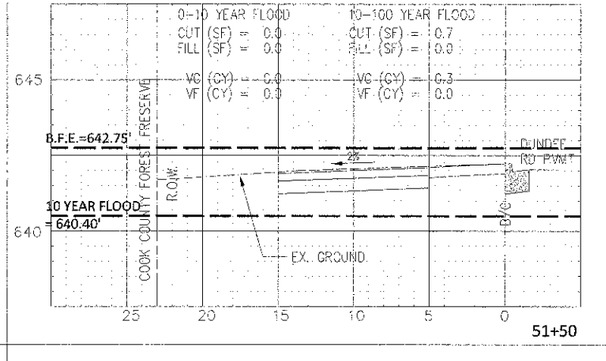

51+50

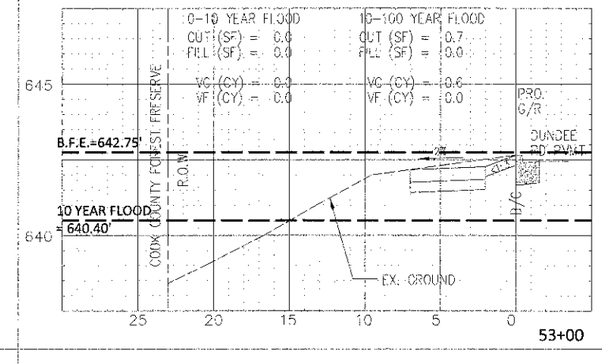

53+00

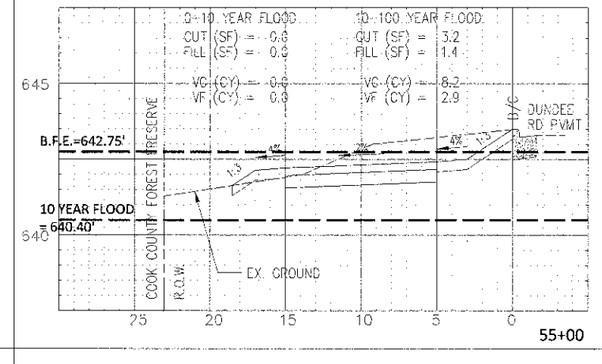

55+00

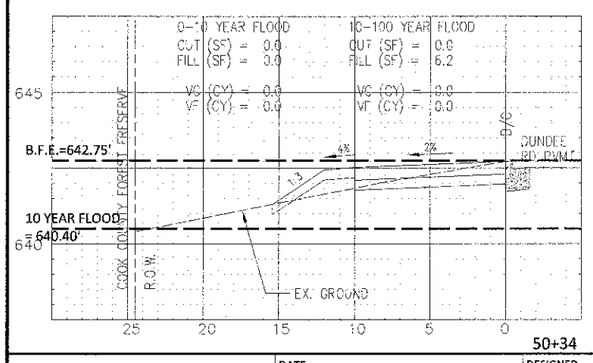

50+34

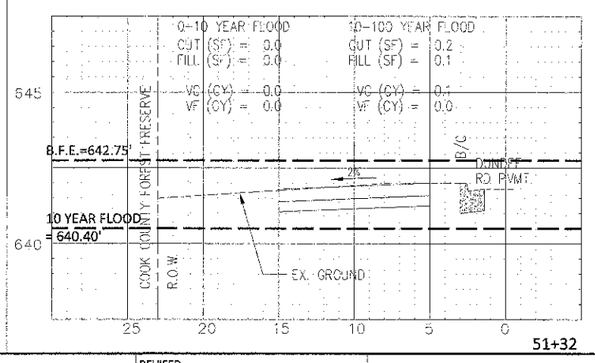

51+32

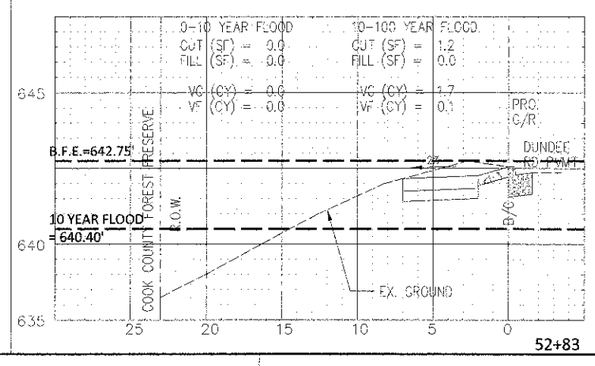

52+83

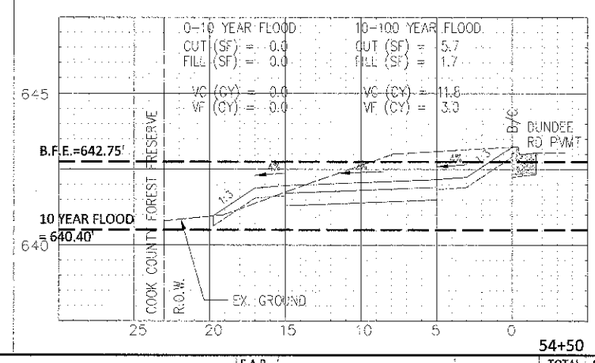

54+50

VILLAGE OF WHEELING ILLINOIS
77 W. Hintz Rd, Wheeling, IL 60090 (847) 279-6900

DATE:	DESIGNED: SW	REVISED:
	DRAWN: MT	REVISED:
PLOT SCALE:	CHECKED:	REVISED:
PLOT DATE:	DATE: 1/30/13	REVISED:

STATE OF ILLINOIS
DEPARTMENT OF TRANSPORTATION

COMPENSATORY STORAGE CROSS SECTIONS: SOUTH PARKWAY

SCALE: H:1"=5',V:1"=2.5' | SHEET NO. OF SHEETS | STA. 50+34 TO STA. 53+00

F.A.P. RTE.	SECTION	COUNTY	TOTAL SHEETS	SHEET NO.
343	10-00072-00-BT	COOK	39	27
		CONTRACT NO. 63805		
FED. ROAD DIST. NO. 1	ILLINOIS	FED. AID PROJECT	FAP 343	