DETOUR PLAN LEGEND

- WORK ZONE (ROAD CLOSED)
- TYPE III BARRICADE (QUANTITY AS REQUIRED FOR PROPER CLOSURE)
- DETOUR SIGN
- DETOUR ROUTE
- 1.2.3 DETOUR SIGN TYPE

1) ROAD CLOSED AHEAD — W20-3, 48"x48"

2) DETOUR AHEAD — W20-2, 48"x48"

3) END DETOUR — M4-8a, 24"x18"

4) ROAD CLOSED — R11-2, 48"x30"

5) NASH ROAD — W17-I100, 36" x 9"

6) M5-1L, 21"x15"

7) M5-1R, 21"x15"

8) DETOUR — M4-10R, 48"X18"

9) DETOUR — M4-10L, 48"X18"

10) M6-3, 21"x15"

11) DETOUR — M4-8, 24"x12"

DETOUR / NASH ROAD

DETOUR AHEAD / NASH ROAD

TYPICAL ORIENTATION

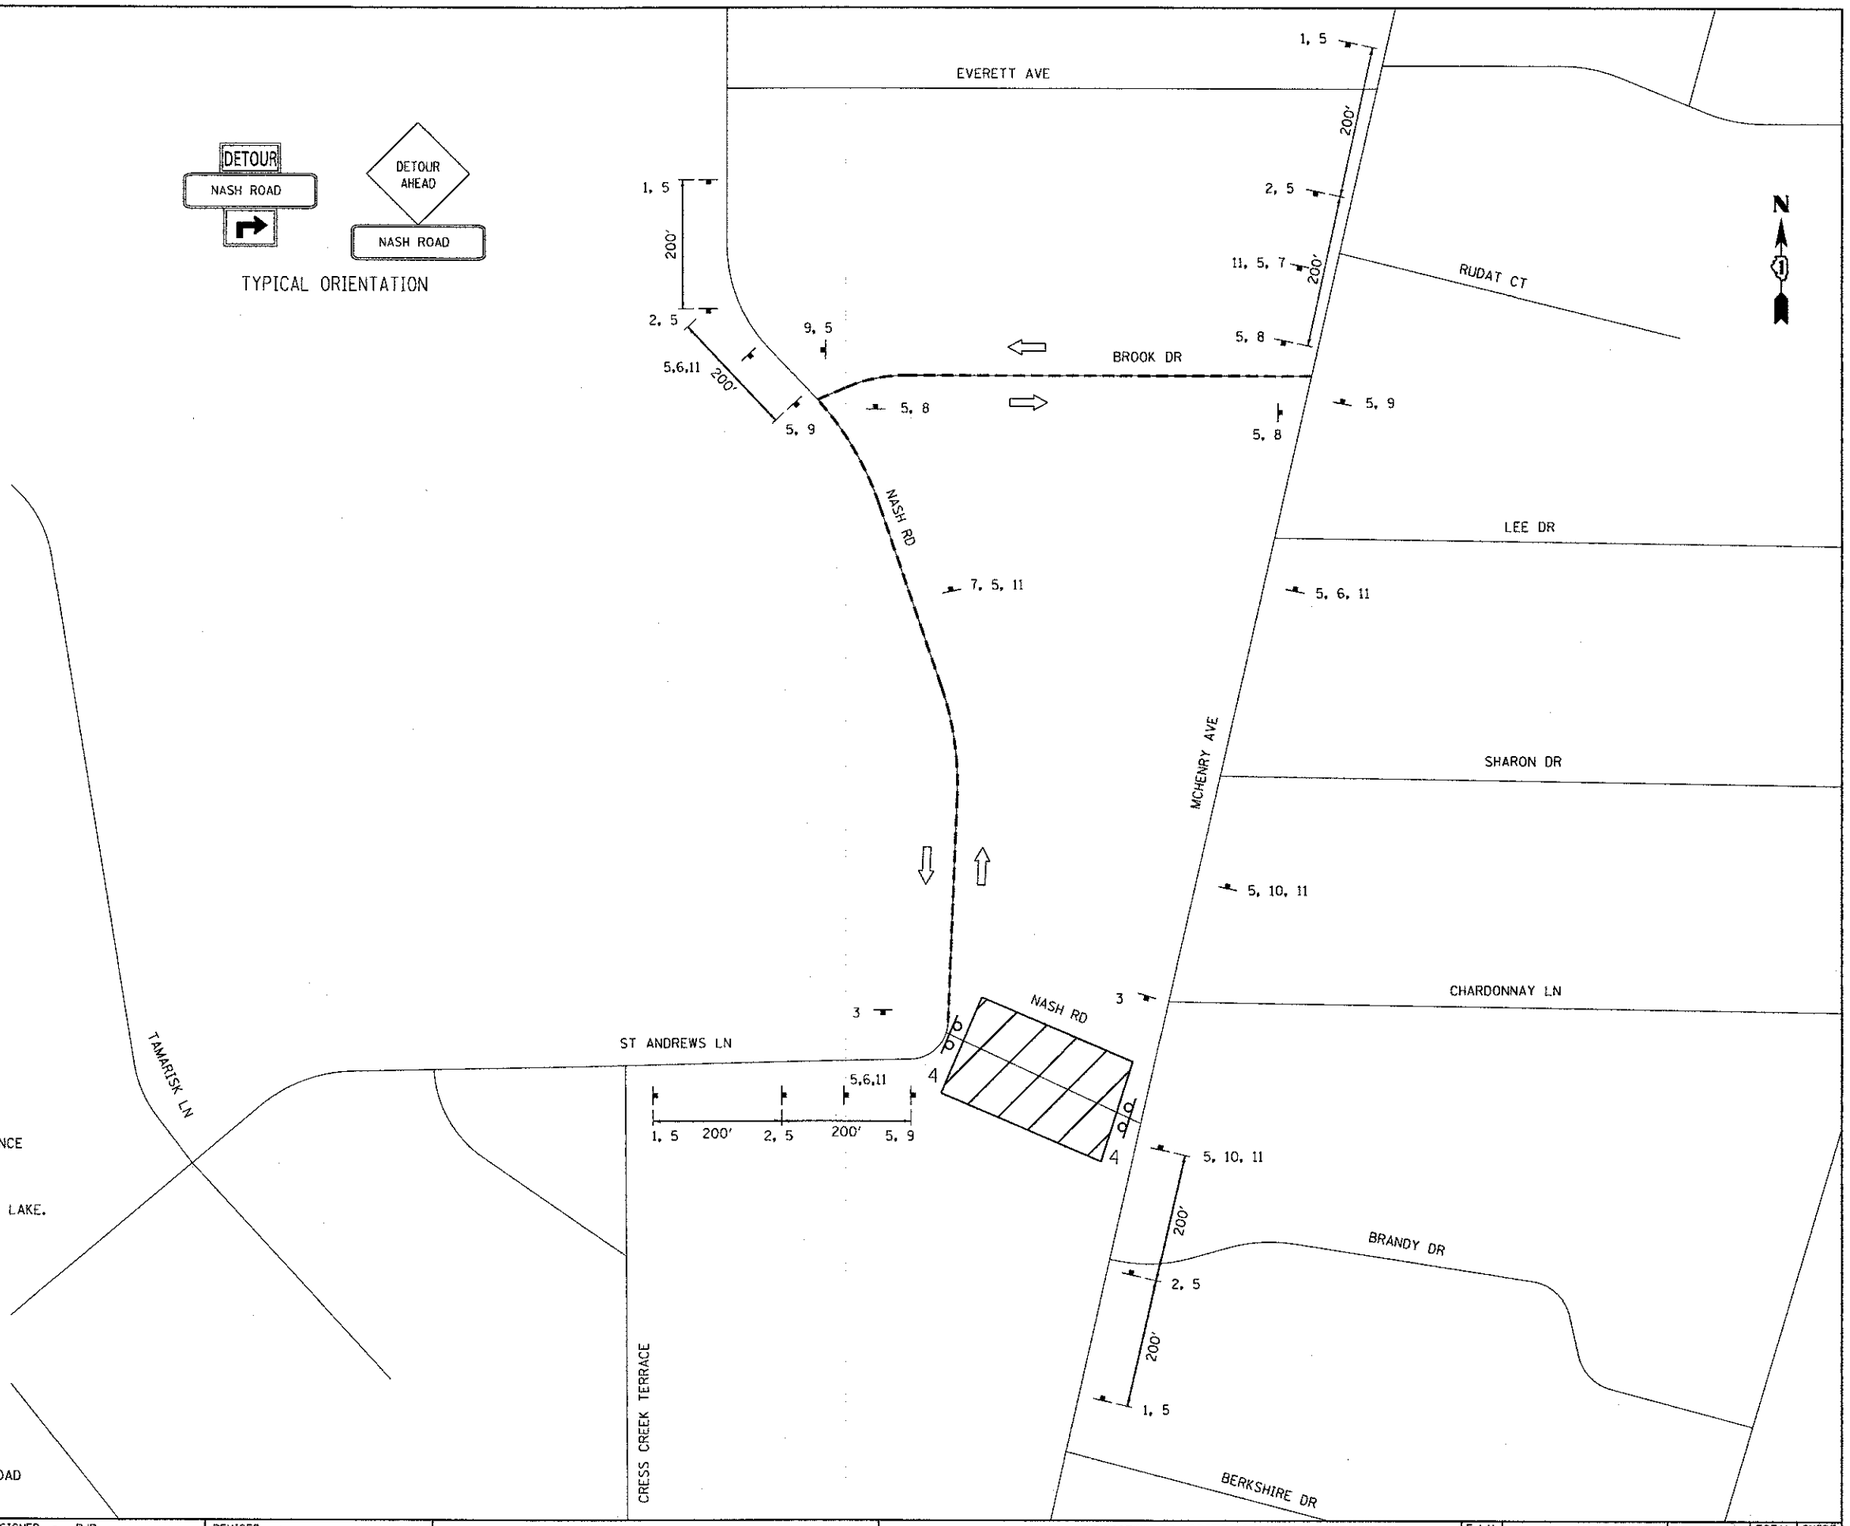

DETOUR PLAN GENERAL NOTES

1. THE CONTRACTOR SHALL CONTACT THE CITY OF CRYSTAL LAKE CITY ENGINEER AT (815) 356-3615 A MINIMUM OF 72 HOURS IN ADVANCE OF STARTING WORK.
2. TEMPORARY TRAFFIC CONTROL SIGNS MUST BE INSTALLED AT THE DIRECTION AND UNDER THE SUPERVISION OF THE ENGINEER. 48 HOURS NOTICE SHALL BE GIVEN TO THE ENGINEER, CITY OF CRYSTAL LAKE.
3. ALL TRAFFIC SIGNS SHALL BE INSTALLED IN ACCORDANCE WITH THE MANUAL ON UNIFORM TRAFFIC CONTROL DEVICES AND SHALL MEET WITH THE APPROVAL OF THE ENGINEER REGARDING LOCATION, TYPE, SIZE, NUMBER AND DURATION.
4. SEE STANDARD 701901 FOR TYPICAL SIGN INSTALLATIONS.
5. APPROPRIATE IDOT TRAFFIC CONTROL STANDARDS SHALL BE USED TO INSTALL AND REMOVE TRAFFIC CONTROL AND PROTECTION DEVICES.
6. THE COST OF INSTALLING, MAINTAINING AND REMOVING THE DETOUR SHALL BE PAID FOR AS TRAFFIC CONTROL AND PROTECTION, (SPECIAL).
7. CLOSURES SHALL NOT OCCUR BETWEEN THE DATE OF JULY 1ST, 2013 TO JULY 7TH, 2013.
8. CLOSURE ALONG NASH ROAD SHALL NOT OCCUR UNTIL AFTER NASH ROAD AT ST ANDREWS IS COMPLETE AND OPENED.

N:\PROJ\00228071.01\Roadway\MOT\00228071.01-11b-Nash-Detour_phase2.dgn

ENGINEERING CONSULTANT
Ciorba Group, Inc.
CONSULTING ENGINEERS
6007 North Cumberland Avenue, Suite 402
Chicago, Illinois 60656
Tel. 773.775.4009 Fax. 773.775.4014
Email: ciorba@ciorba.com

USER NAME = ahorn	DESIGNED - RJR	REVISED -	
	DRAWN - AMH	REVISED -	
PLOT SCALE = 50.0000 ' / in.	CHECKED - MRJ	REVISED -	
PLOT DATE = 2/22/2013	DATE - FEBRUARY 4, 2013	REVISED -	

STATE OF ILLINOIS
DEPARTMENT OF TRANSPORTATION

MCHENRY AVENUE
DETOUR PLAN
NASH ROAD

SCALE: N.T.S. | SHEET NO. OF SHEETS | STA. | TO STA.

F.A.U. RTE.	SECTION	COUNTY	TOTAL SHEETS	SHEET NO.
120	11-00115-00-RS	MCHENRY	62	20
		CONTRACT NO. 63806		
		ILLINOIS FED. AID PROJECT		