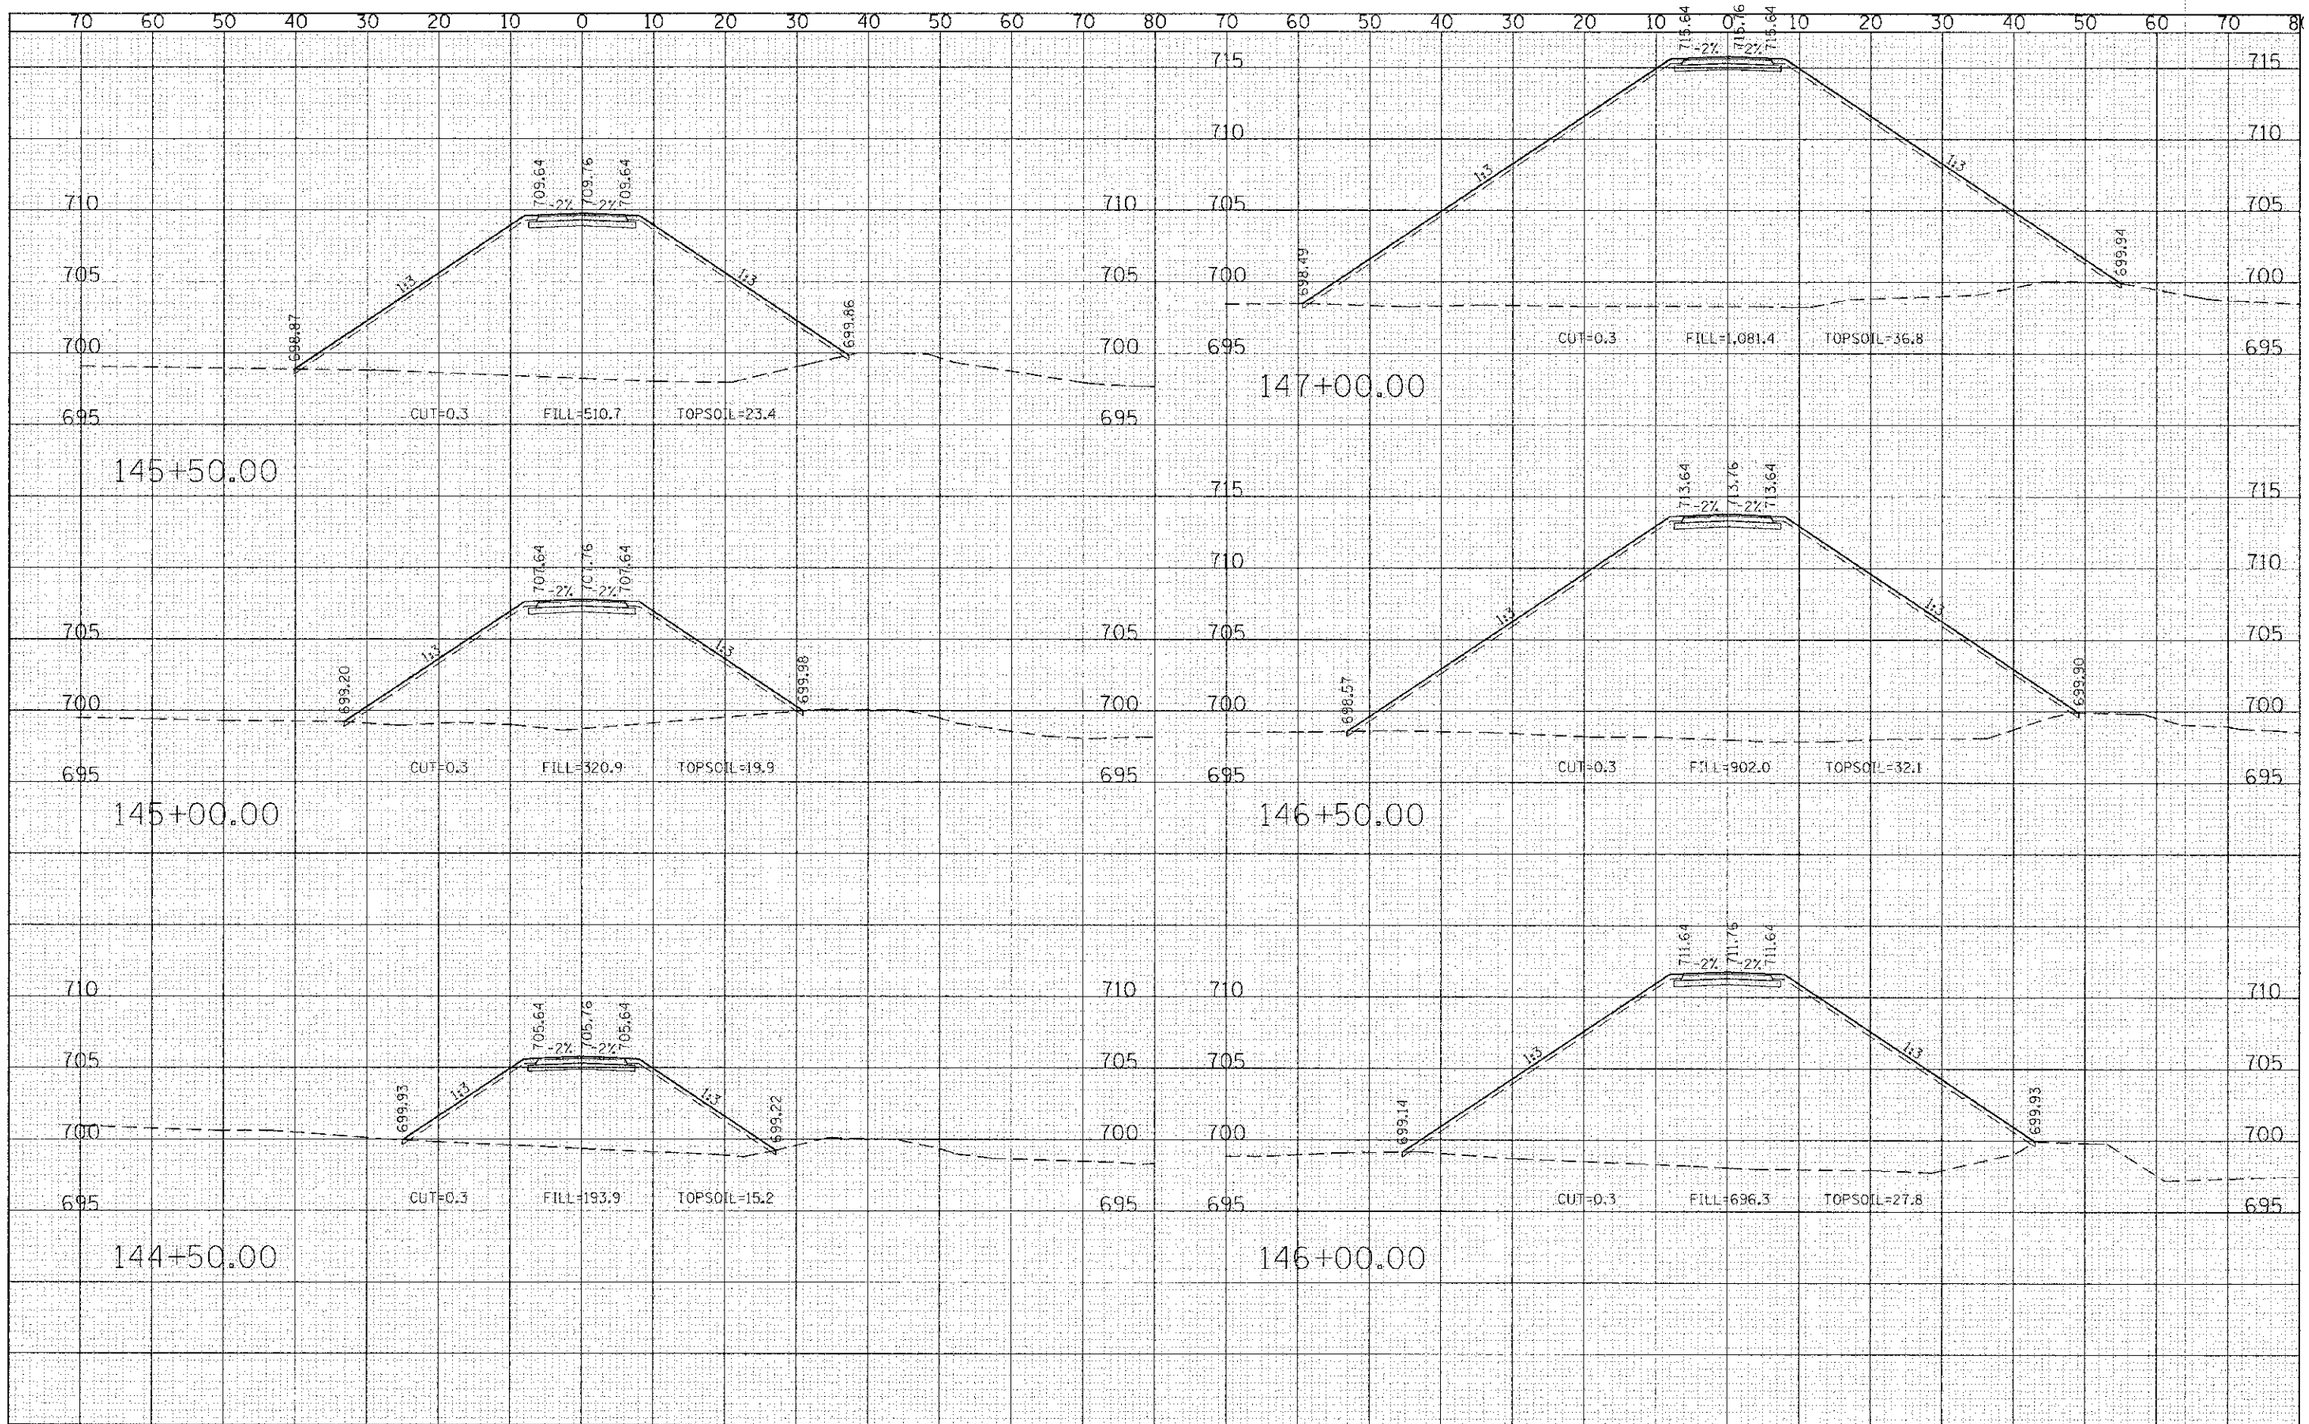

FINAL SURVEY — SURVEYED / PLOTTED / TEMPLATE / AREAS / AREAS CHECKED — NOTE BOOK — NO. — BY — DATE

ORIGINAL SURVEY — SURVEYED / PLOTTED / TEMPLATE / AREAS / AREAS CHECKED — NOTE BOOK — NO. — BY — DATE

FILE NAME = G:\CHI80\0137\Road\Sheets\0137-SHT-XS.dgn	USER NAME = mdeantafore	DESIGNED - CEC	REVISED -
		DRAWN - CEC	REVISED -
	PLOT SCALE = 10.0000 ' / in.	CHECKED - DWB	REVISED -
	PLOT DATE = 2/13/2013	DATE - 02/04/2013	REVISED -

STATE OF ILLINOIS
DEPARTMENT OF TRANSPORTATION

BUSSE WOODS TRAIL OVERPASS
CROSS SECTIONS

SCALE: 10H : 5V | SHEET NO. 36 OF 43 SHEETS | STA. 144+50.00 TO STA. 147+00.00

F.A.P. RTE.	SECTION	COUNTY	TOTAL SHEETS	SHEET NO.
	09-00058-00-BT	COOK	43	36
		CONTRACT NO. 63809		

FED. ROAD DIST. NO. 7 | ILLINOIS | FED. AID PROJECT