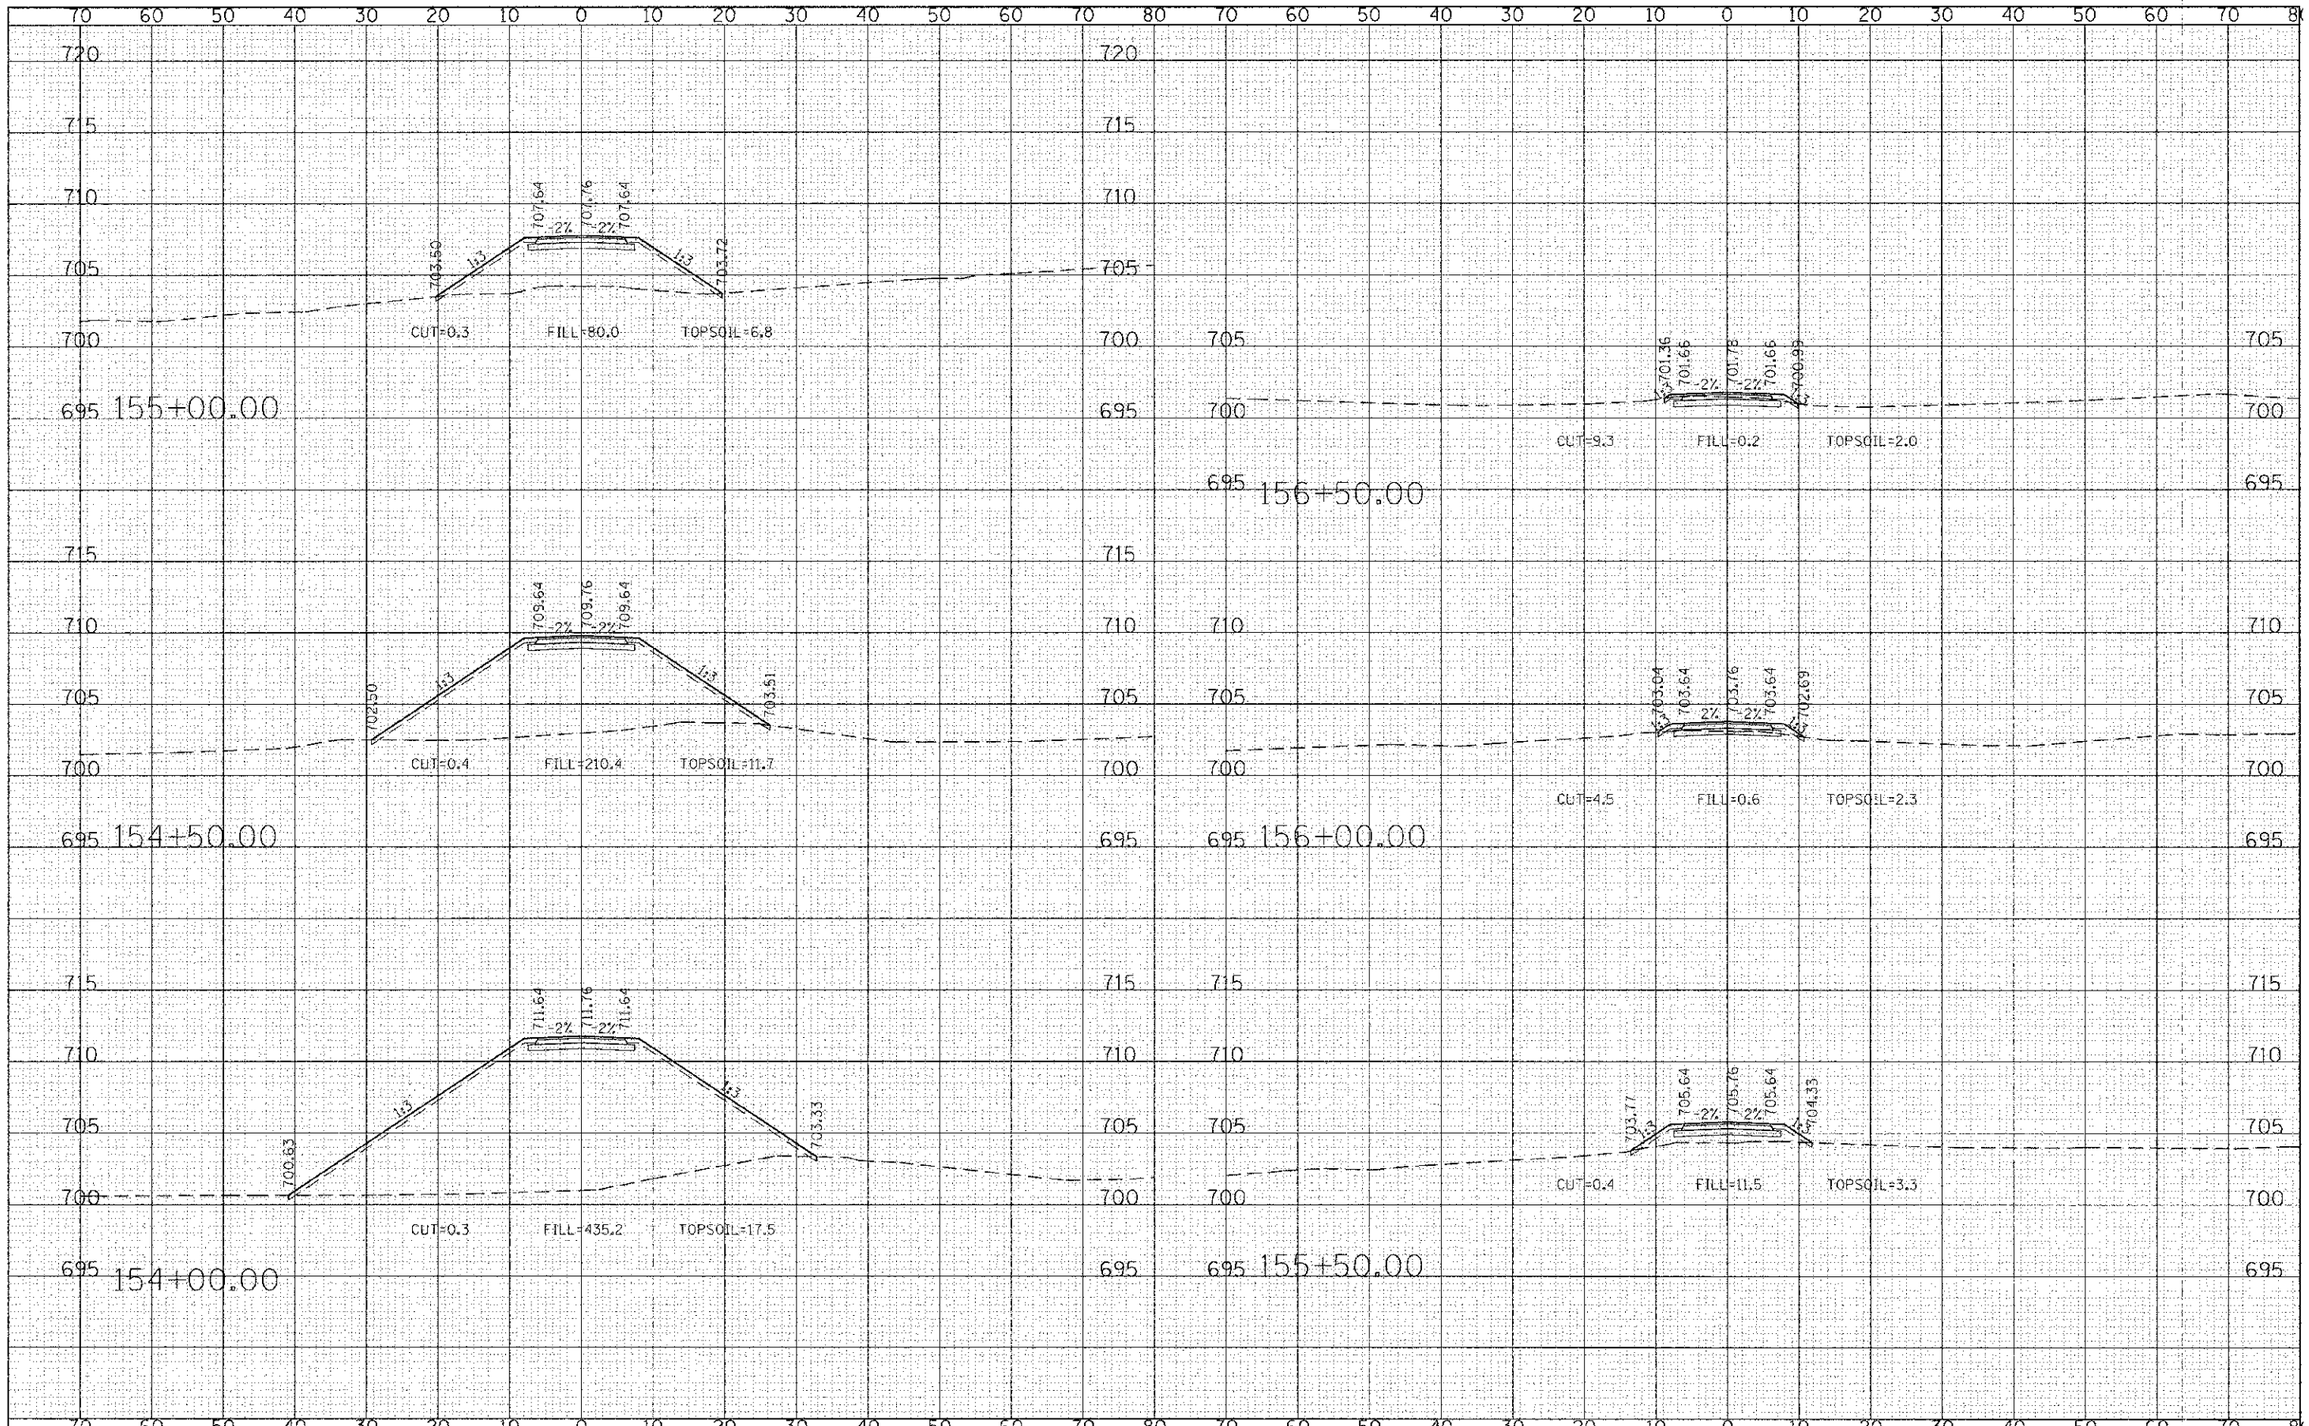

FINAL SURVEY	SURVEYED	BY	DATE
NOTE BOOK	PLOTTED		
	TEMPLATE		
	AREAS		
NO.	AREAS CHECKED		

ORIGINAL SURVEY	SURVEYED	BY	DATE
NOTE BOOK	PLOTTED		
	TEMPLATE		
	AREAS		
NO.	AREAS CHECKED		

FILE NAME = G:\CHUB\0137\Rowe\Sheets\0137-SHT-XS.dgn	USER NAME = mdsantaford	DESIGNED - CEC	REVISED -
		DRAWN - CEC	REVISED -
	PLOT SCALE = 10.0000 ' / in.	CHECKED - DWB	REVISED -
	PLOT DATE = 2/13/2013	DATE - 02/04/2013	REVISED -

STATE OF ILLINOIS
DEPARTMENT OF TRANSPORTATION

BUSSE WOODS TRAIL OVERPASS
CROSS SECTIONS

SCALE: 10H : 5V | SHEET NO. 40 OF 43 SHEETS | STA. 154+00.00 TO STA. 156+50.00

F.A.P. RTE.	SECTION	COUNTY	TOTAL SHEETS	SHEET NO.
	09-00058-00-BT	COOK	43	40
		CONTRACT NO. 63809		

FED. ROAD DIST. NO. 7 | ILLINOIS | FED. AID PROJECT