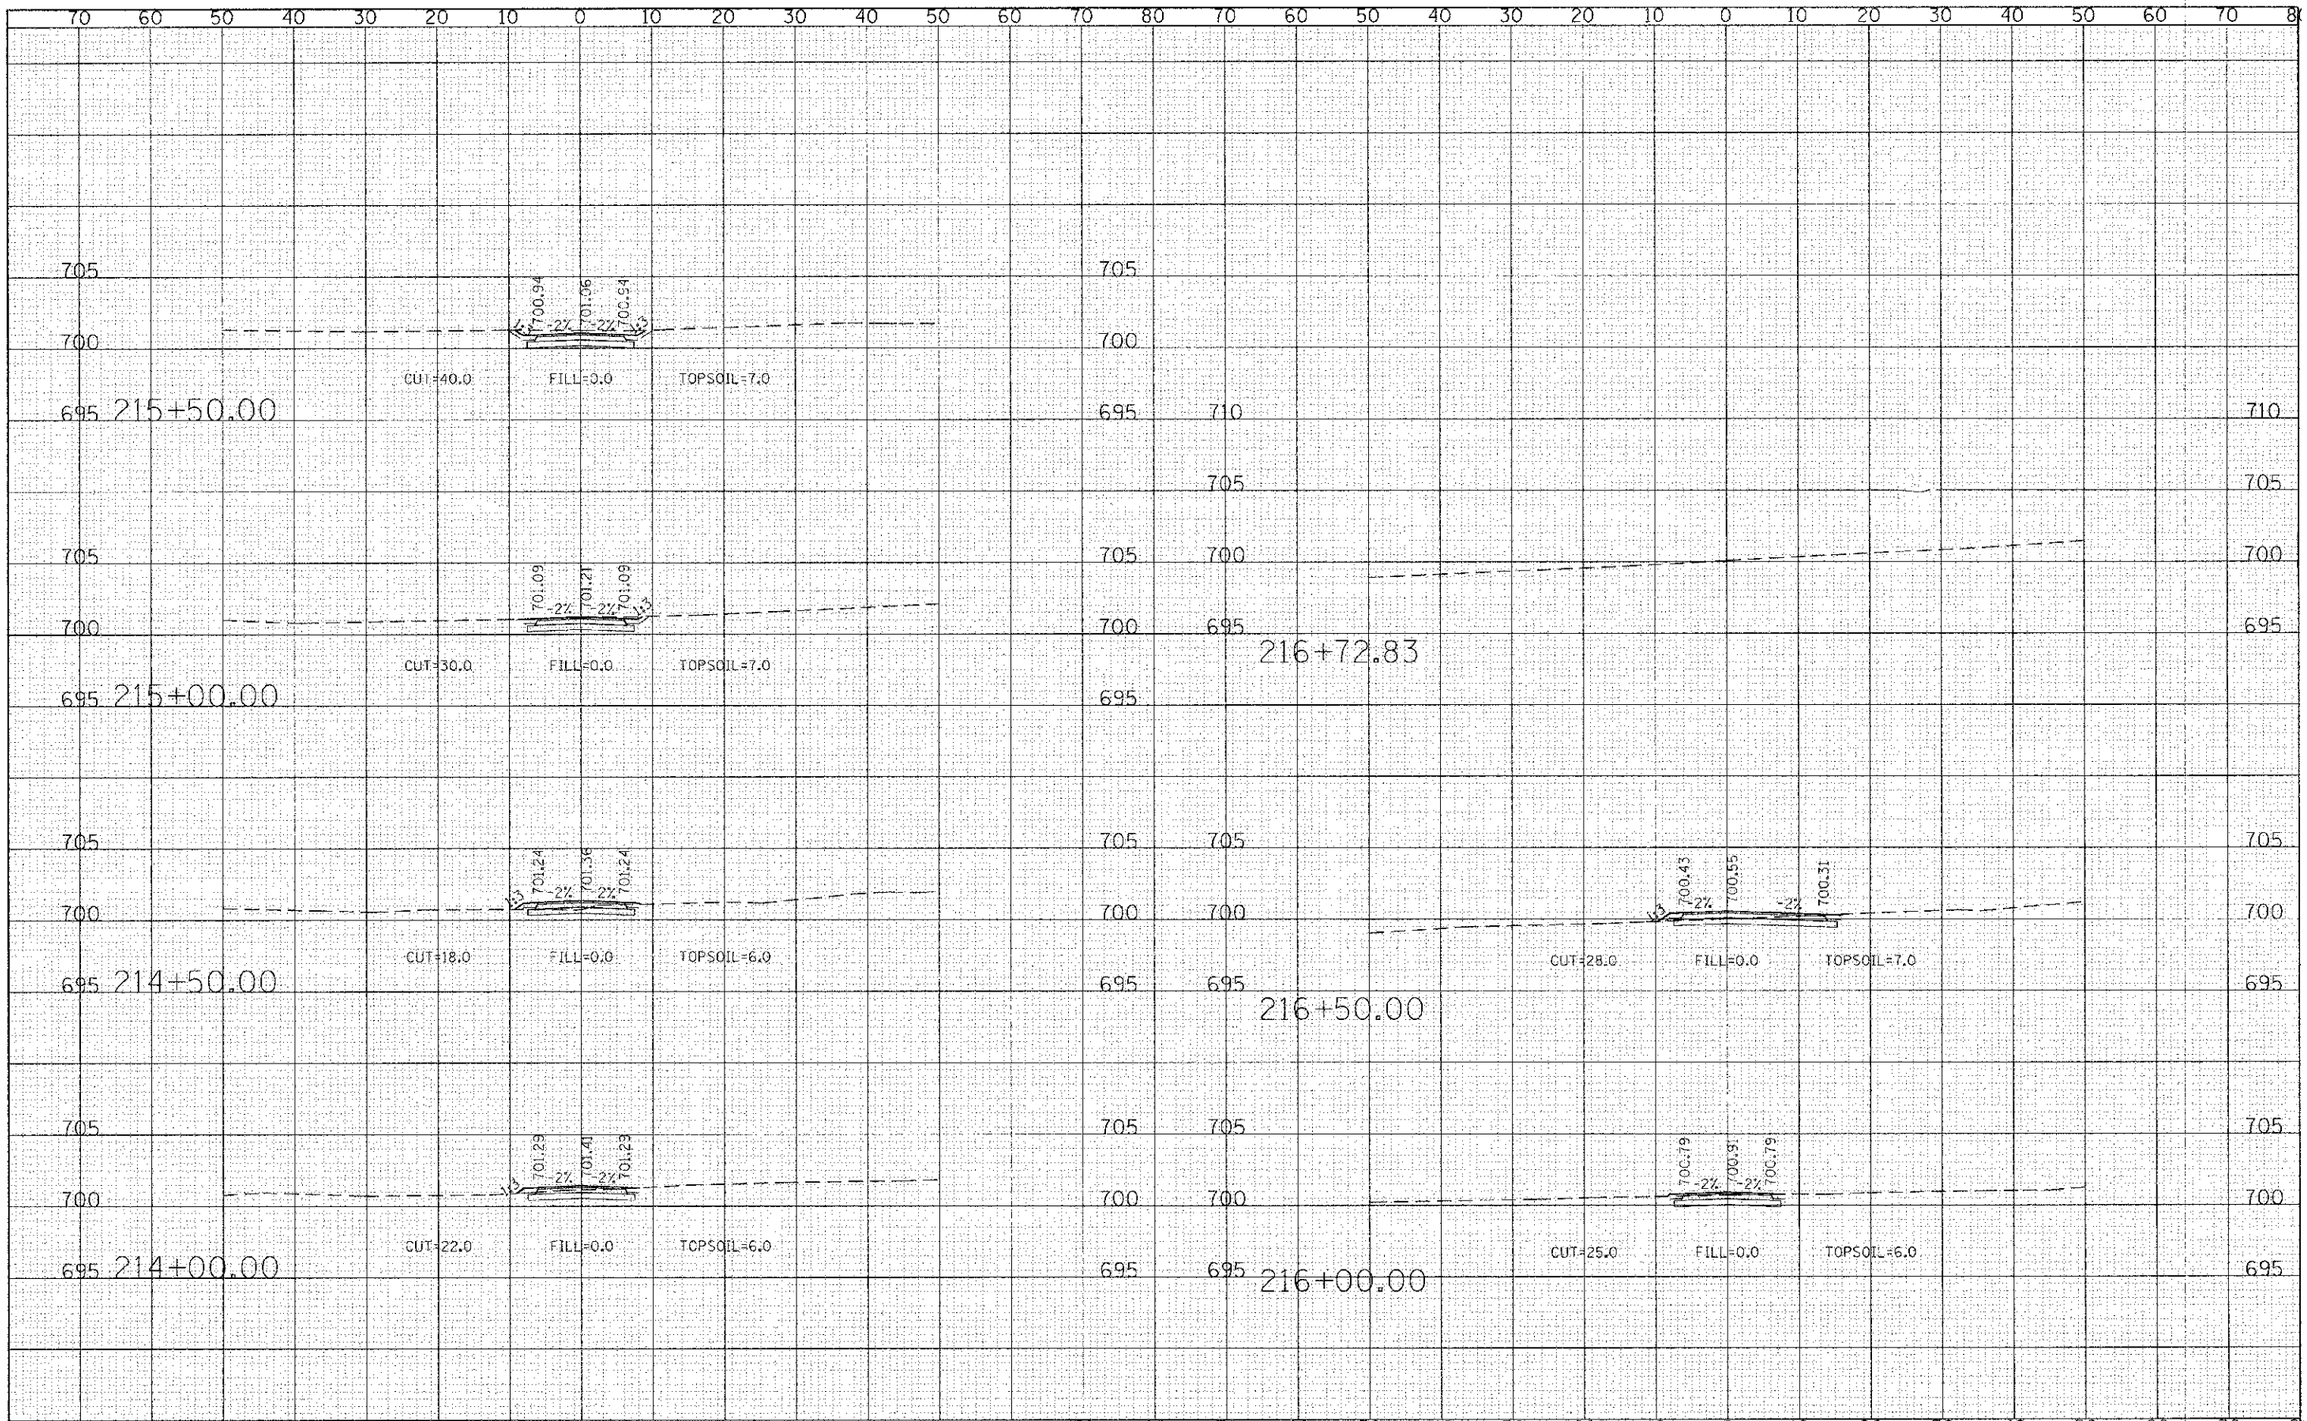

FILE NAME = G:\CHUB\0137\Road\Sheets\0137-SHT-XSNORTHSPUR.dgn	USER NAME = mdsantaford	DESIGNED - CEC	REVISED -	STATE OF ILLINOIS DEPARTMENT OF TRANSPORTATION	BUSSE WOODS TRAIL OVERPASS CROSS SECTIONS
		DRAWN - CEC	REVISED -		
	PLOT SCALE = 10.0000 ' / in.	CHECKED - DWB	REVISED -		
	PLOT DATE = 2/13/2013	DATE - 02/04/2013	REVISED -		SCALE: 10H : 5V · SHEET NO. 36 OF 43 SHEETS · STA. 214+00.00 TO STA. 216+72.83

F.A.P. RTE.	SECTION	COUNTY	TOTAL SHEETS	SHEET NO.
	09-00058-00-BT	COOK	43	43
		CONTRACT NO. 63809		
FED. ROAD DIST. NO. 7	ILLINOIS	FED. AID PROJECT		