PAVEMENT ELEVATIONS

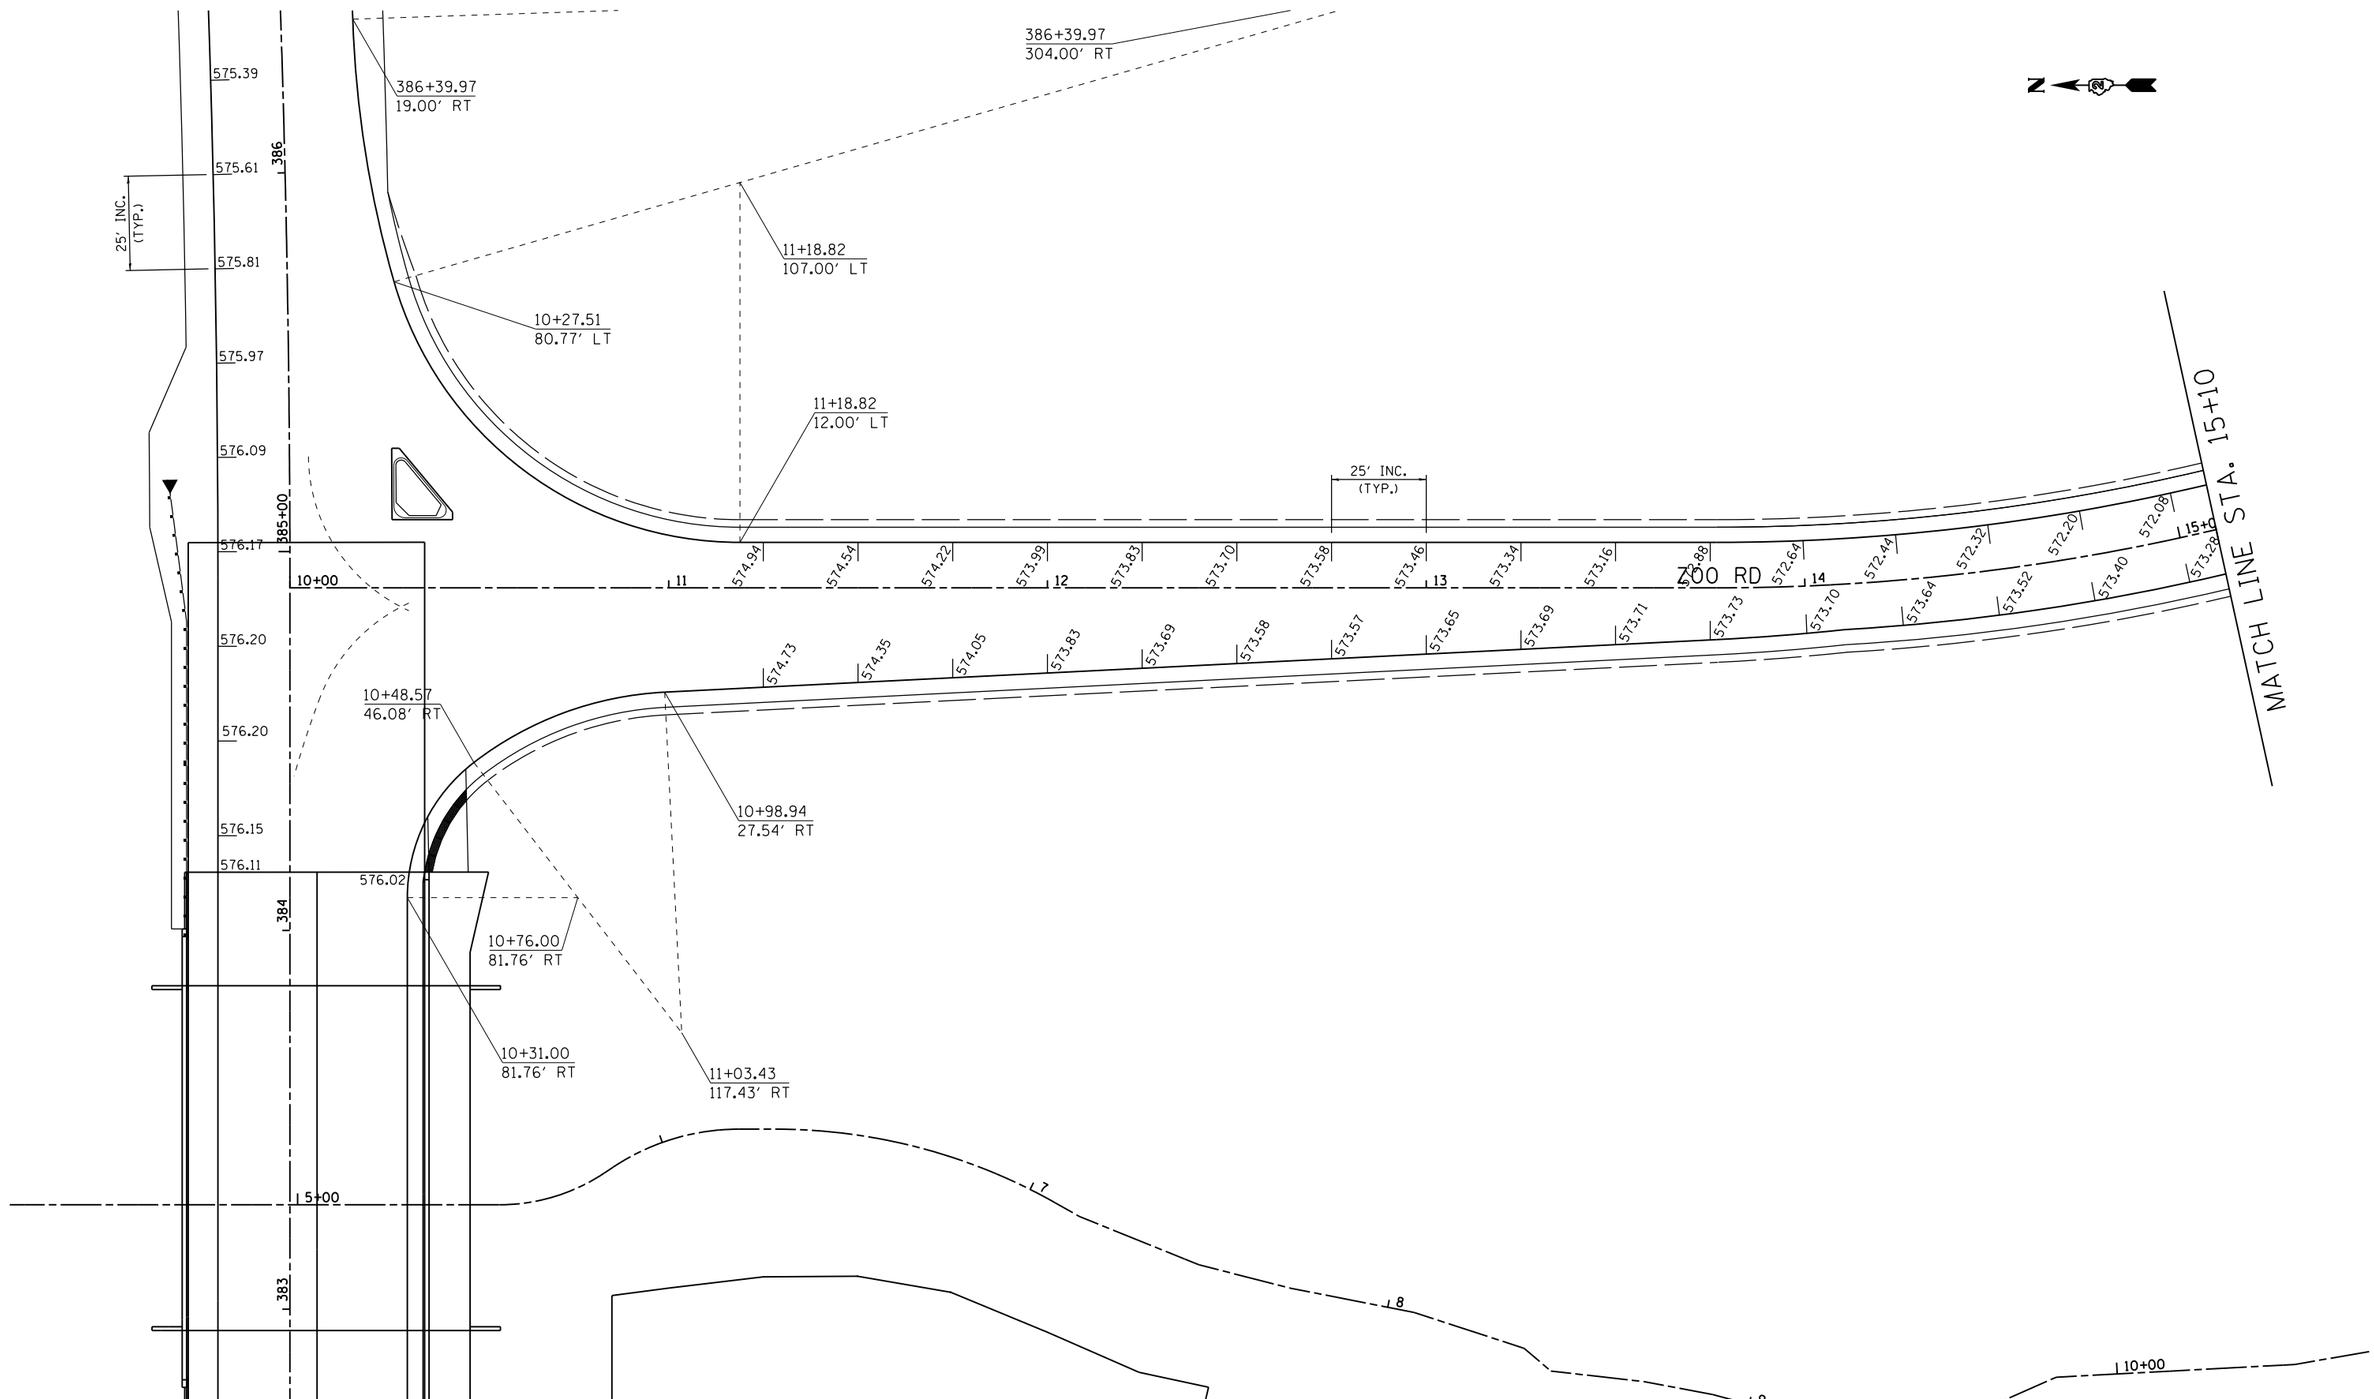

FILE NAME = c:\pw_work\pwidot\duncanfa\dms36691\D205584-sht-elev.dgn	USER NAME = duncanfa	DESIGNED -	REVISED -	STATE OF ILLINOIS DEPARTMENT OF TRANSPORTATION	PAVEMENT ELEVATIONS	F.A.U. RTE.	SECTION	COUNTY	TOTAL SHEETS / SHEET NO.
	PLOT SCALE = 40.0000 ' / in.	DRAWN -	REVISED -			5789	40BR	ROCK ISLAND	225 / 103
	PLOT DATE = Mon Mar 25 17:43:02 2013	CHECKED -	REVISED -					CONTRACT NO. 64341	
		DATE -	REVISED -		SCALE: SHEET NO. OF SHEETS STA. TO STA.		ILLINOIS FED. AID PROJECT		