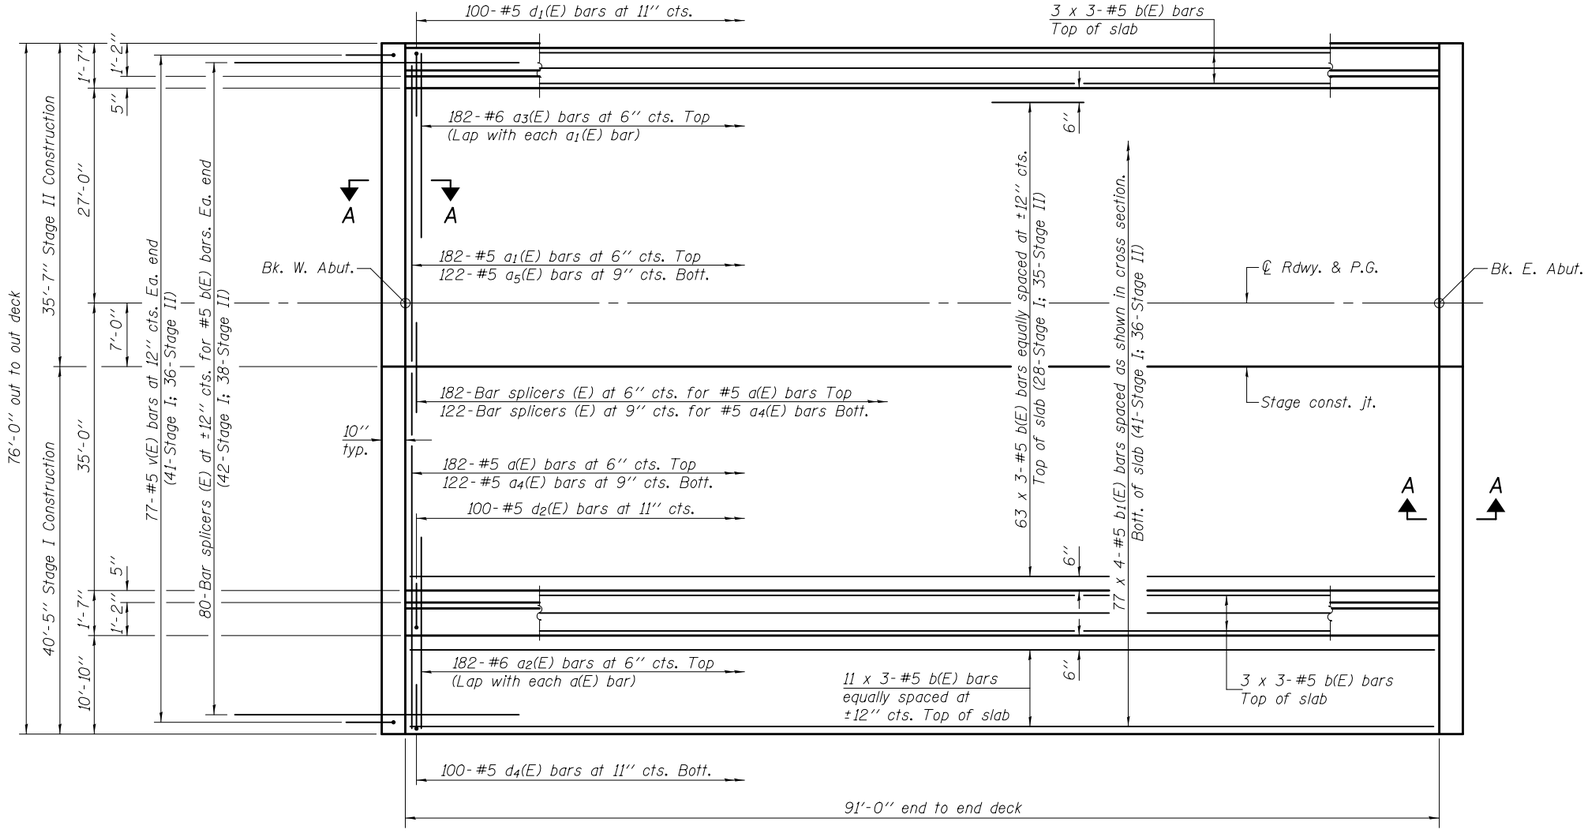

PLAN

MIN. BAR LAP

#5 bar = 3'-3''

Notes:

See sheets 11 and 12 of 30 for superstructure details and Bill of Material.

Bars indicated thus 41 x 3-#5 etc. indicates 41 lines of bars with 3 lengths per line.

See sheet 11 of 30 for parapet reinforcement.

See sheet 14 of 30 for Section A-A.

See sheet 28 of 30 for bar splicer details.

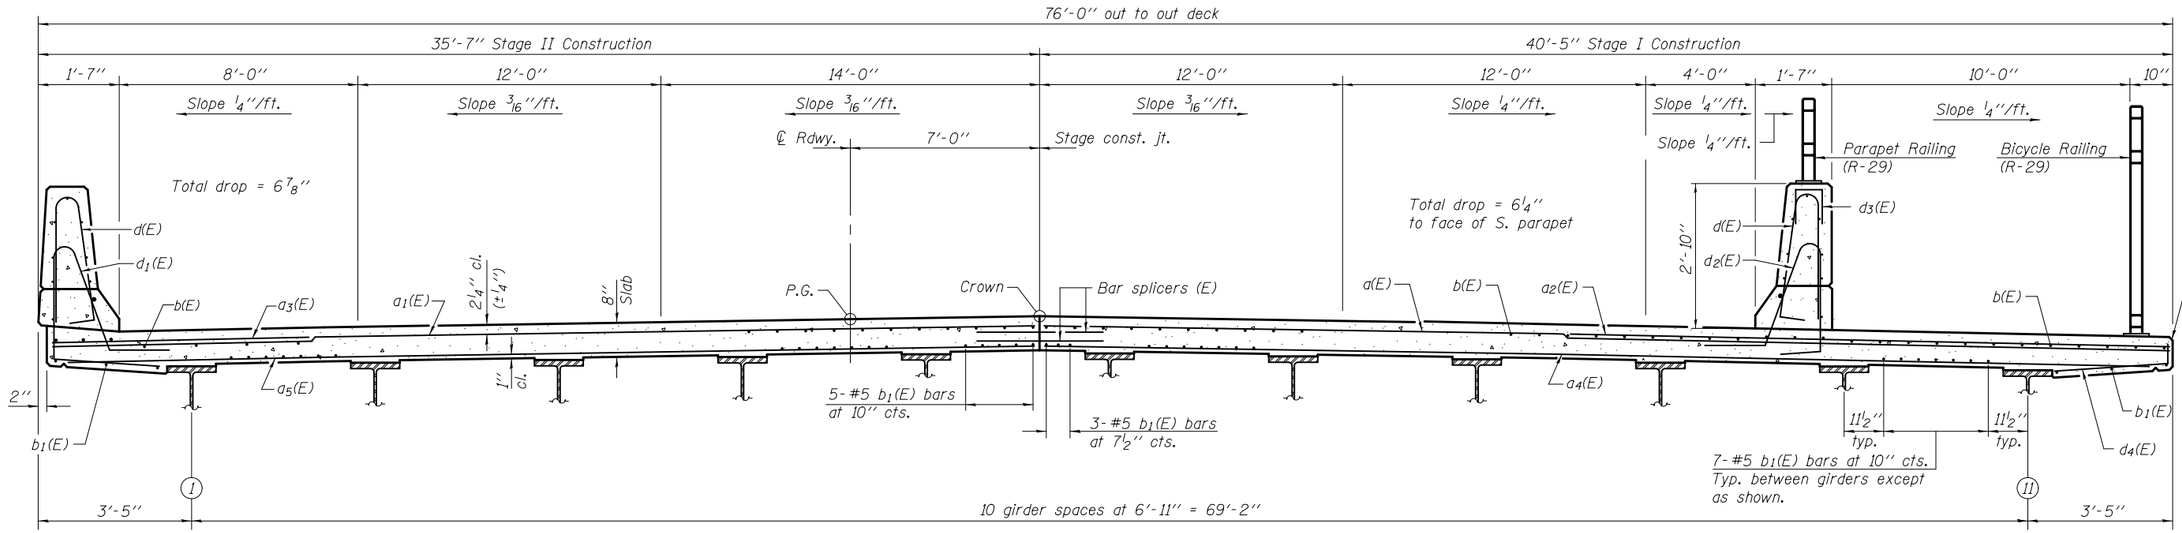

CROSS SECTION

(Looking east)

DESIGNED - STEPHEN M. RYAN	EXAMINED	DATE - MARCH 12, 2013	**STATE OF ILLINOIS DEPARTMENT OF TRANSPORTATION**	**SUPERSTRUCTURE STRUCTURE NO. 081-0163**	F.A.U. RTE.	SECTION	COUNTY	TOTAL SHEETS	SHEET NO.
CHECKED - RAY AHANCHI					5789	40 BR	ROCK ISLAND	225	131
DRAWN - h.t. duong / M.B.M.	PASSED	REVISED		SHEET NO. 10 OF 30 SHEETS				CONTRACT NO. 64341	
CHECKED - S.M.R. / G.R.A.	ACTING ENGINEER OF BRIDGE DESIGN	REVISED					ILLINOIS	FED. AID PROJECT	
	ACTING ENGINEER OF BRIDGES AND STRUCTURES								