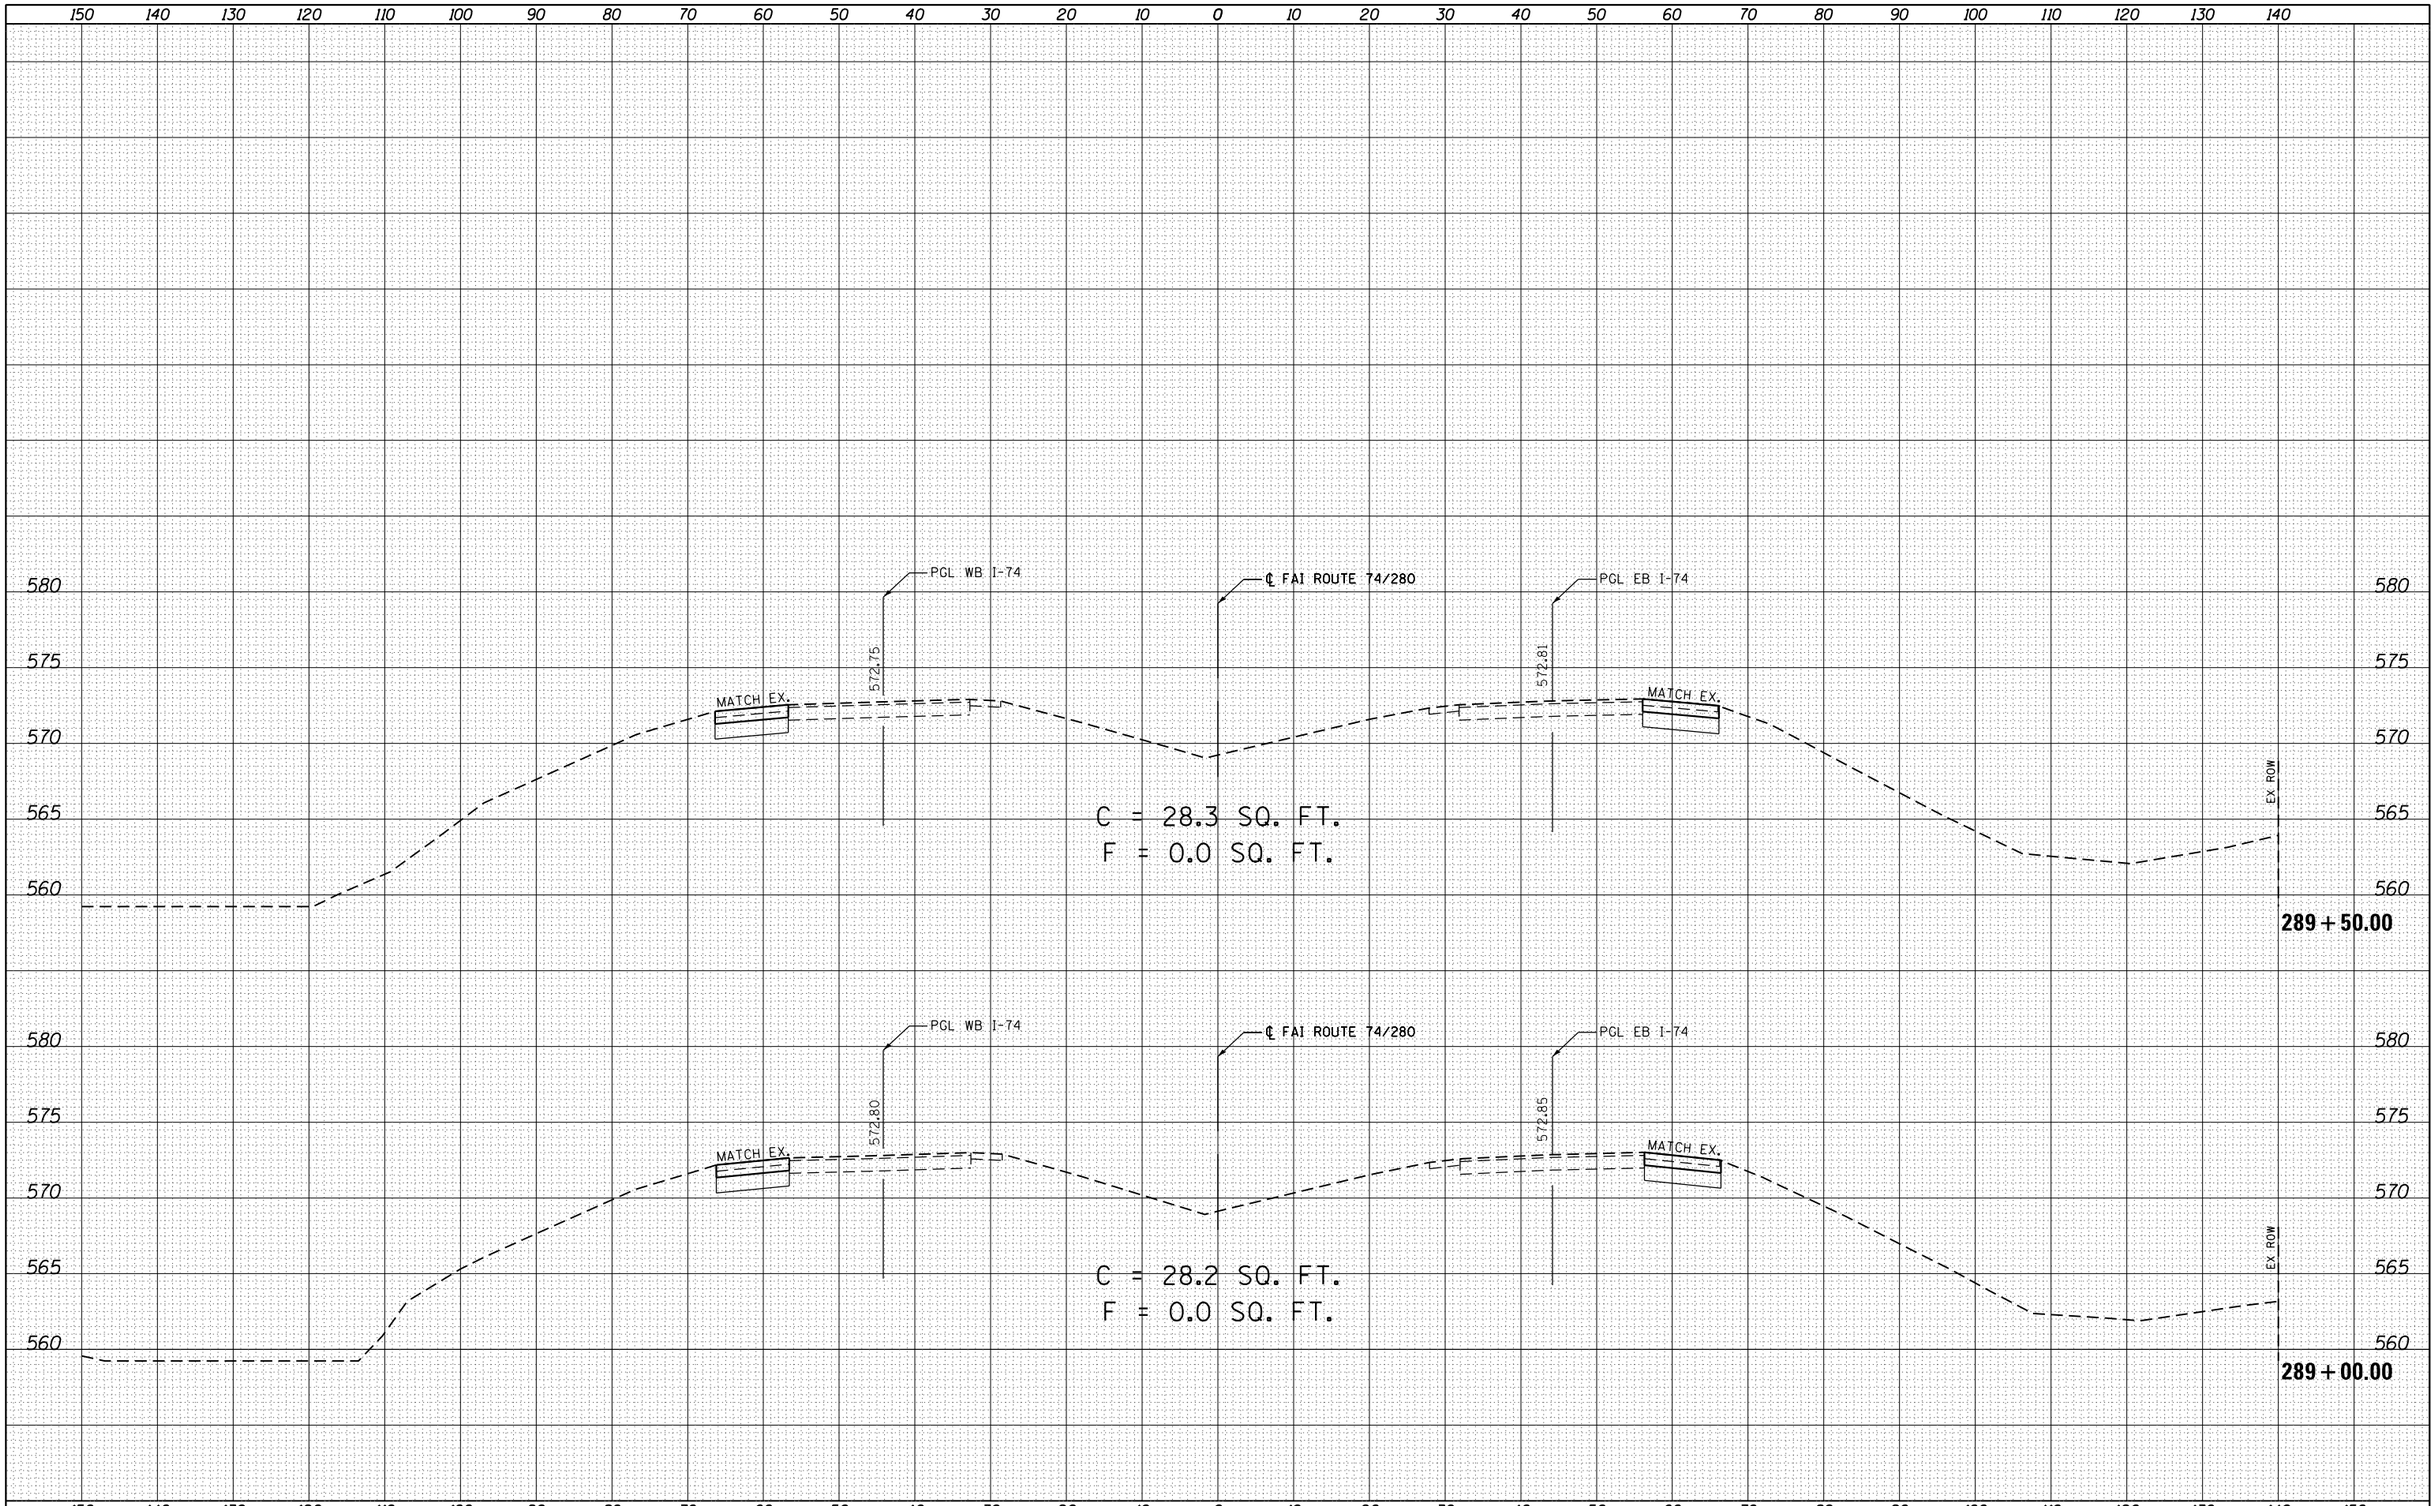

FINAL SURVEY		BY	DATE
NOTE BOOK NO.	SURVEYED		
	PLOTTED		
	TEMPLATE		
	AREAS		
	AREAS CHECKED		

ORIGINAL SURVEY		BY	DATE
NOTE BOOK NO.	SURVEYED		
	PLOTTED		
	TEMPLATE		
	AREAS		
	AREAS CHECKED		

FILE NAME = O:\Projects\Rock_Island\64D23_I_74_280_Bridge Replacement_Over_Coal_Creek\Chad Spreeman\Phase_Submittals\IDOT_Submittal\CC-DGN\CADD_Sheets\D206307-sht-xsc-temp_pvmt.dgn	USER NAME = renkesrw	DESIGNED - GRE	REVISED -
		DRAWN - GRE	REVISED -
	PLOT SCALE = 20.0000 ' / in.	CHECKED - ST	REVISED -
	PLOT DATE = Fri Mar 15 11:45:17 2013	DATE - 1/11/2013	REVISED -

STATE OF ILLINOIS
DEPARTMENT OF TRANSPORTATION

FAI ROUTE 74 / 280 OVER COAL CREEK
PRE-STAGE CROSS SECTIONS

SCALE: 1"=10',1"=5' | SHEET 17 OF 21 SHEETS | STA. 289+00.00 TO STA. 289+50.00

F.A.I. RTE.	SECTION	COUNTY	TOTAL SHEETS	SHEET NO.
*	**	***	290	286
		CONTRACT NO. 64D23		
		ILLINOIS FED. AID PROJECT		

* 74/280 & 80 ** (81-2, 81-3, 37-1, 37-2-1) RS-1 & 81-3BR *** ROCK ISLAND/HENRY COUNTY