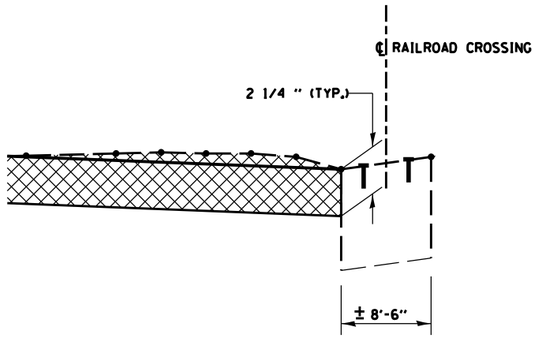

DETAIL A

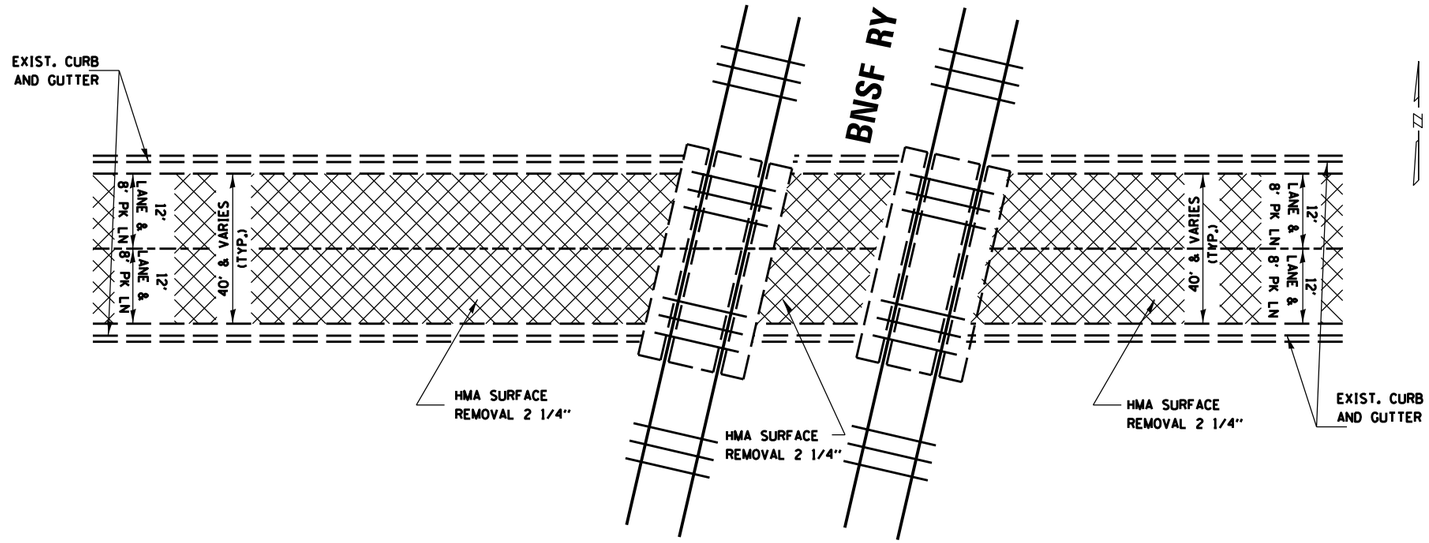

PLAN AT RAILROAD CROSSING

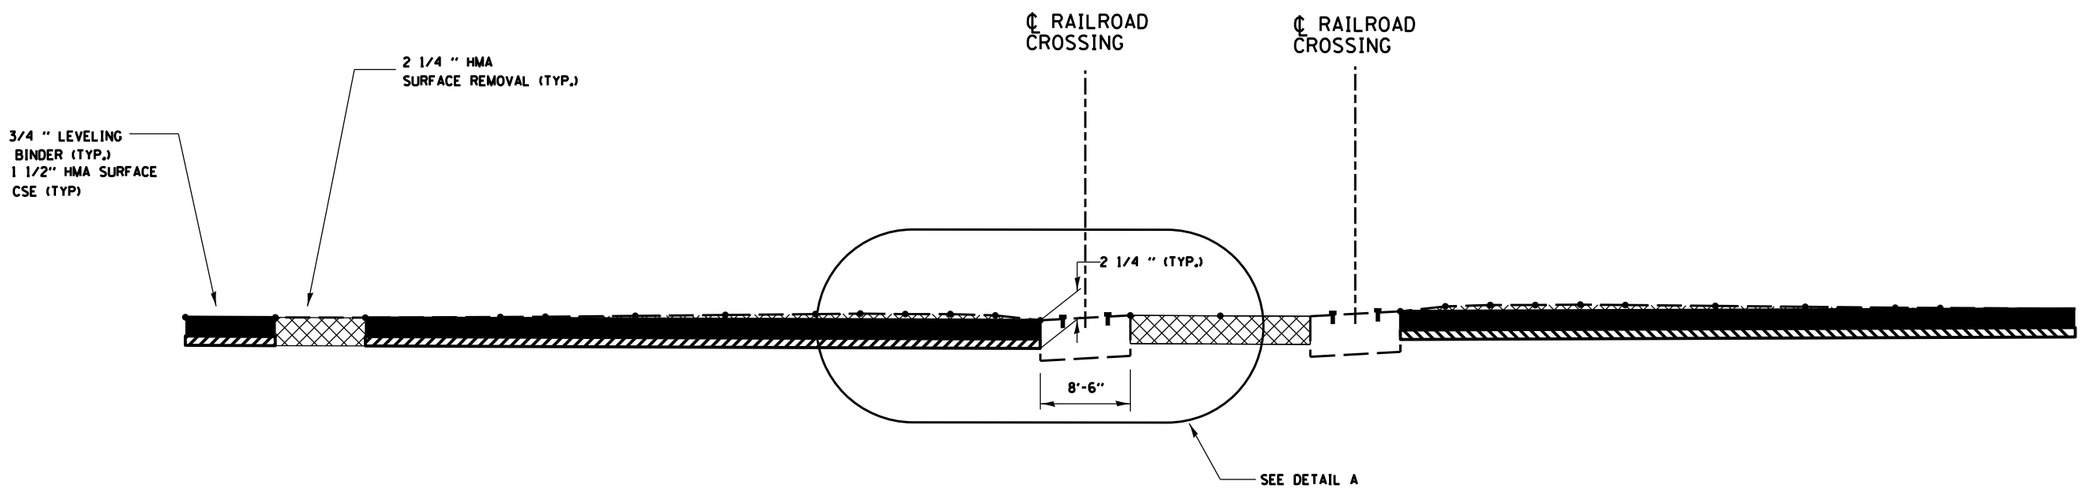

BUTT JOINT AT RAILROAD CROSSING

FILE NAME = $FILEL$	USER NAME = $USER$	DESIGNED -	REVISED -	STATE OF ILLINOIS DEPARTMENT OF TRANSPORTATION	DETAILS AT RAILROAD CROSSING	F.A.P RTE.	SECTION	COUNTY	TOTAL SHEETS	SHEET NO.
		DRAWN -	REVISED -			613	(8C,9,10,11) RS-3	BUREAU	18	15
	PLOT SCALE = $SCALE$	CHECKED -	REVISED -					CONTRACT NO. 66919		
	PLOT DATE = $DATE$	DATE -	REVISED -		SCALE: SHEET NO. OF SHEETS STA. TO STA.		ILLINOIS FED. AID PROJECT			