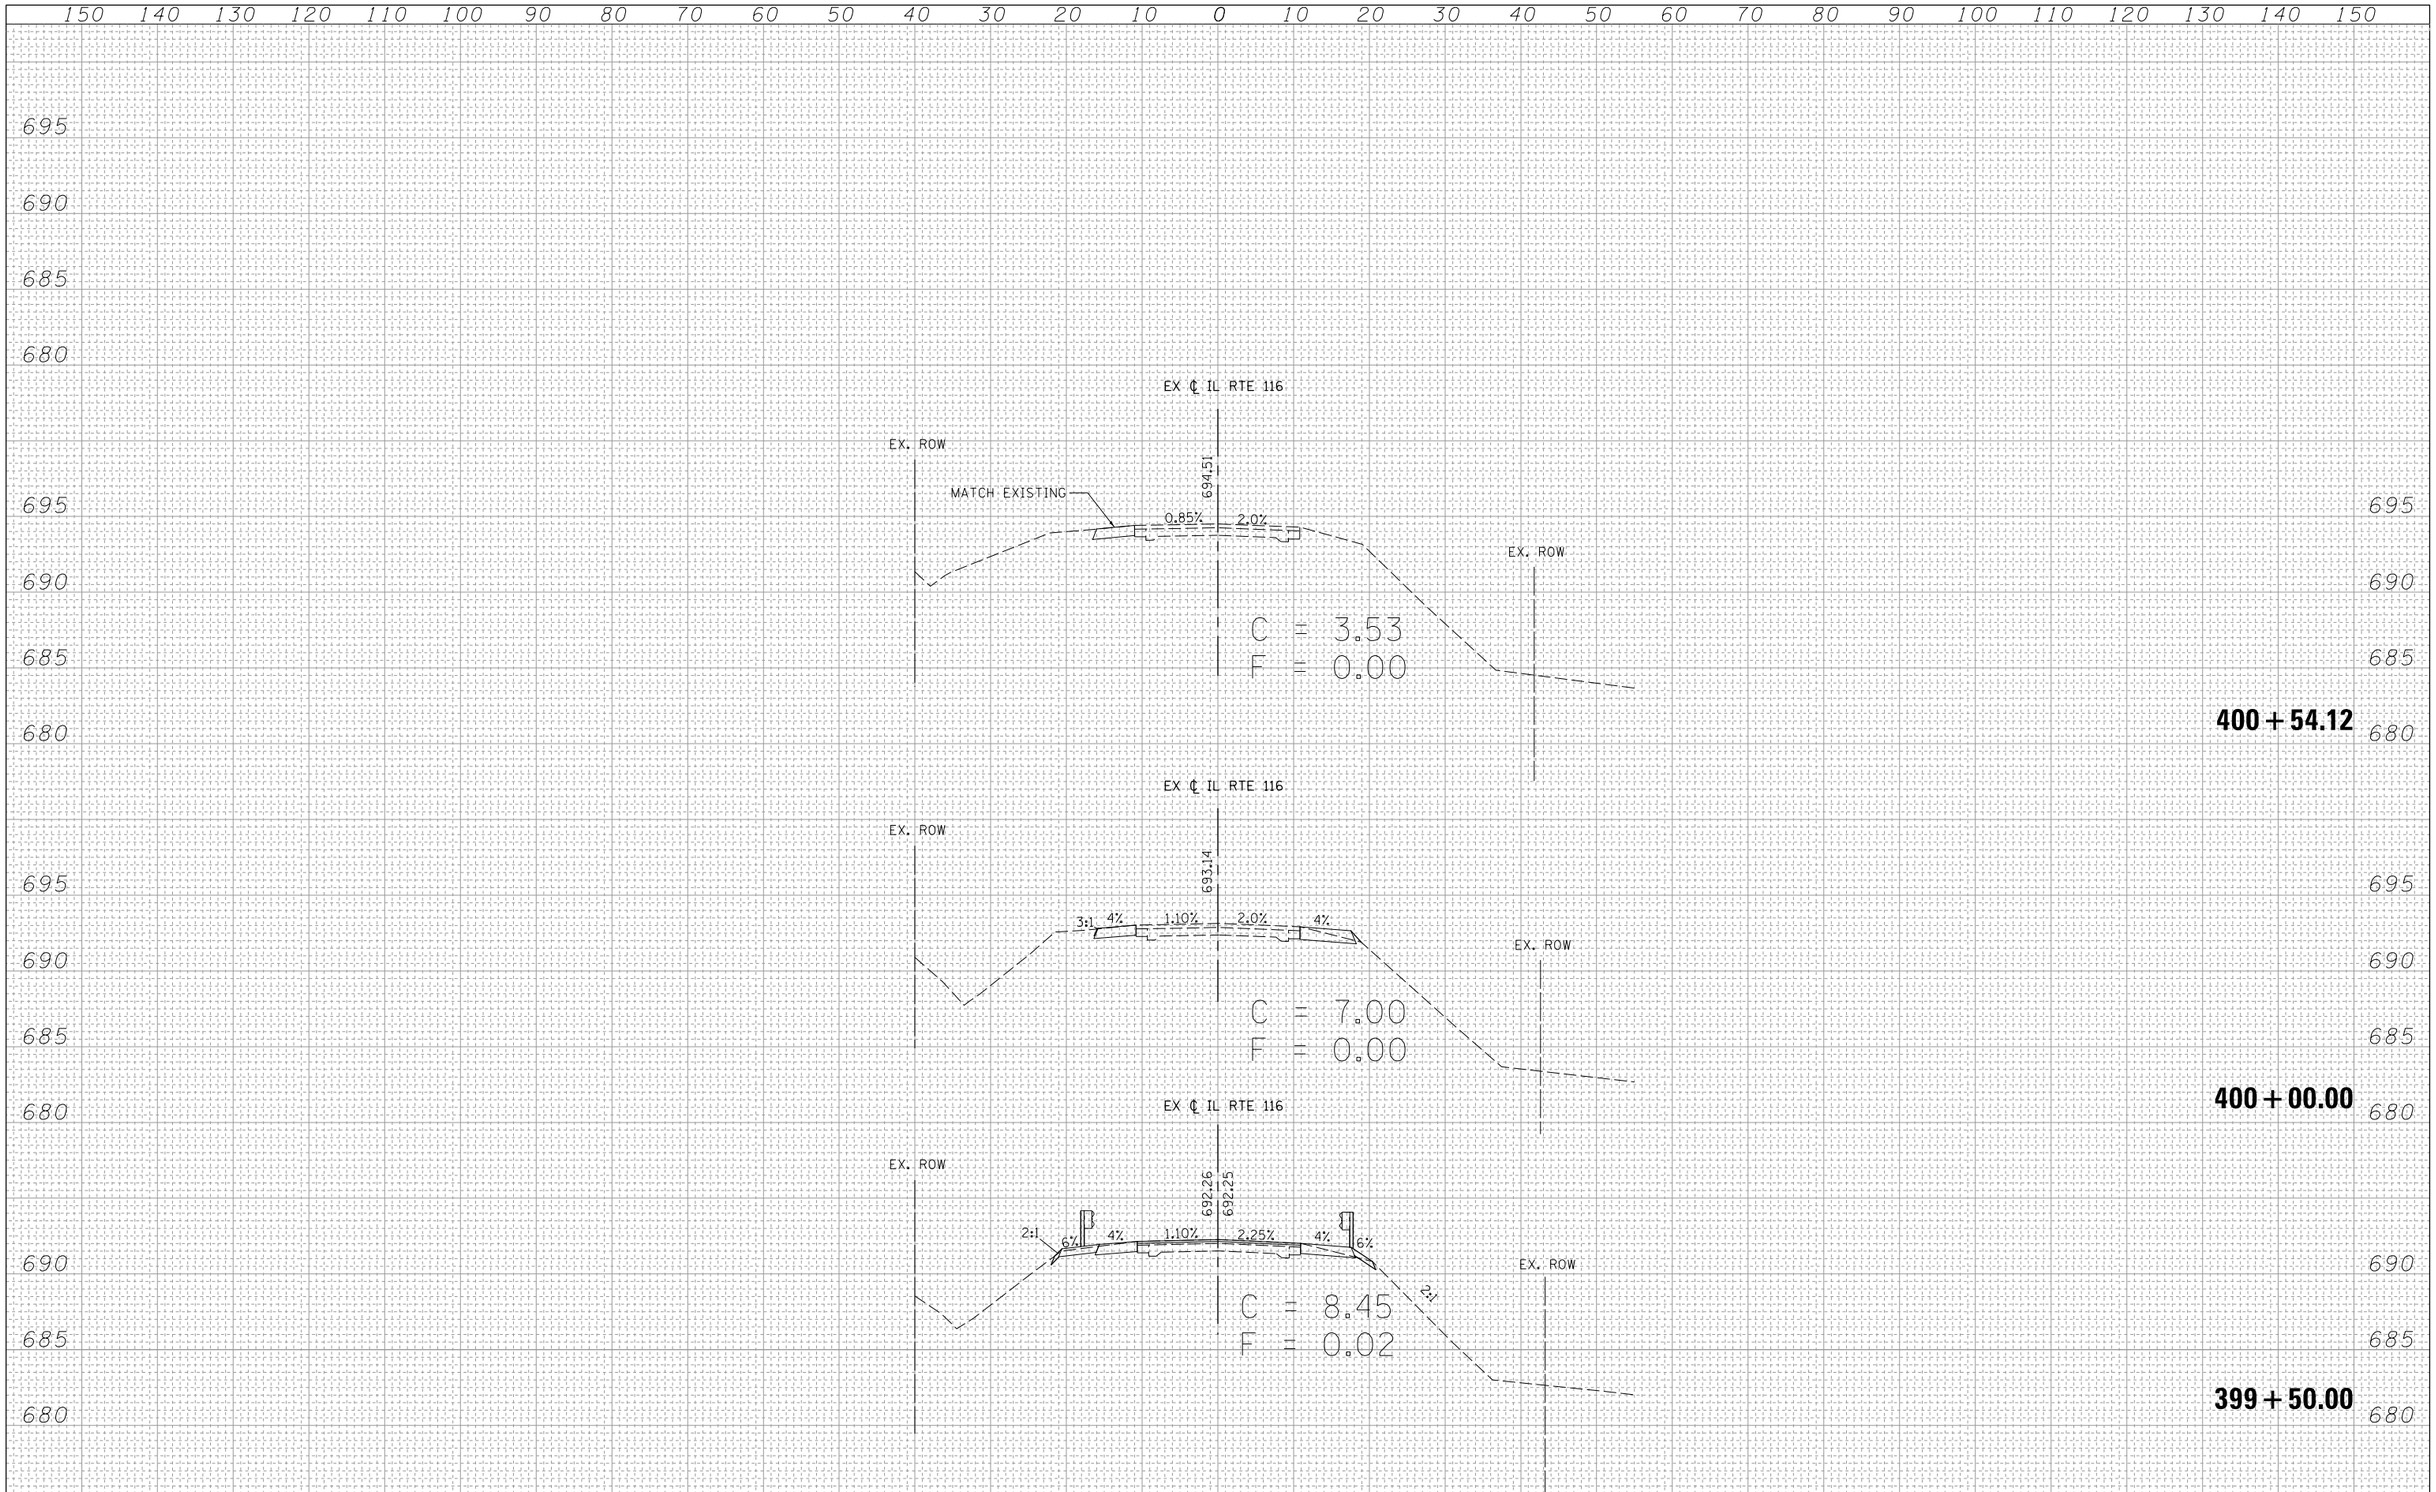

FINAL SURVEY		BY	DATE
NOTE BOOK	SURVEYED		
	PLOTTED		
	TEMPLATE		
	AREAS		
NO.	AREAS CHECKED		

ORIGINAL SURVEY		BY	DATE
NOTE BOOK	SURVEYED		
	PLOTTED		
	TEMPLATE		
	AREAS		
NO.	AREAS CHECKED		

LIN ENGINEERING, LTD.
Consulting Engineers
Springfield, Illinois

USER NAME = $USER$	DESIGNED - RWK	REVISED -
	DRAWN - RWK	REVISED -
PLOT SCALE = $SCALE$	CHECKED - ST	REVISED -
PLOT DATE = $DATE$	DATE - 11/2012	REVISED -

STATE OF ILLINOIS
DEPARTMENT OF TRANSPORTATION

CROSS SECTIONS
IL ROUTE 116

SCALE: 1"=10'H, 5'V | SHEET NO. 3 OF 3 SHEETS | STA. 399+50.00 TO STA. 401+00.00

F.A.P. RTE.	SECTION	COUNTY	TOTAL SHEETS	SHEET NO.
665	(144-B-1)BR	FULTON	48	48
		CONTRACT NO. 68778		
		ILLINOIS FED. AID PROJECT		