LOCATION 5 S.N. 090–0087 INFORMATION ONLY

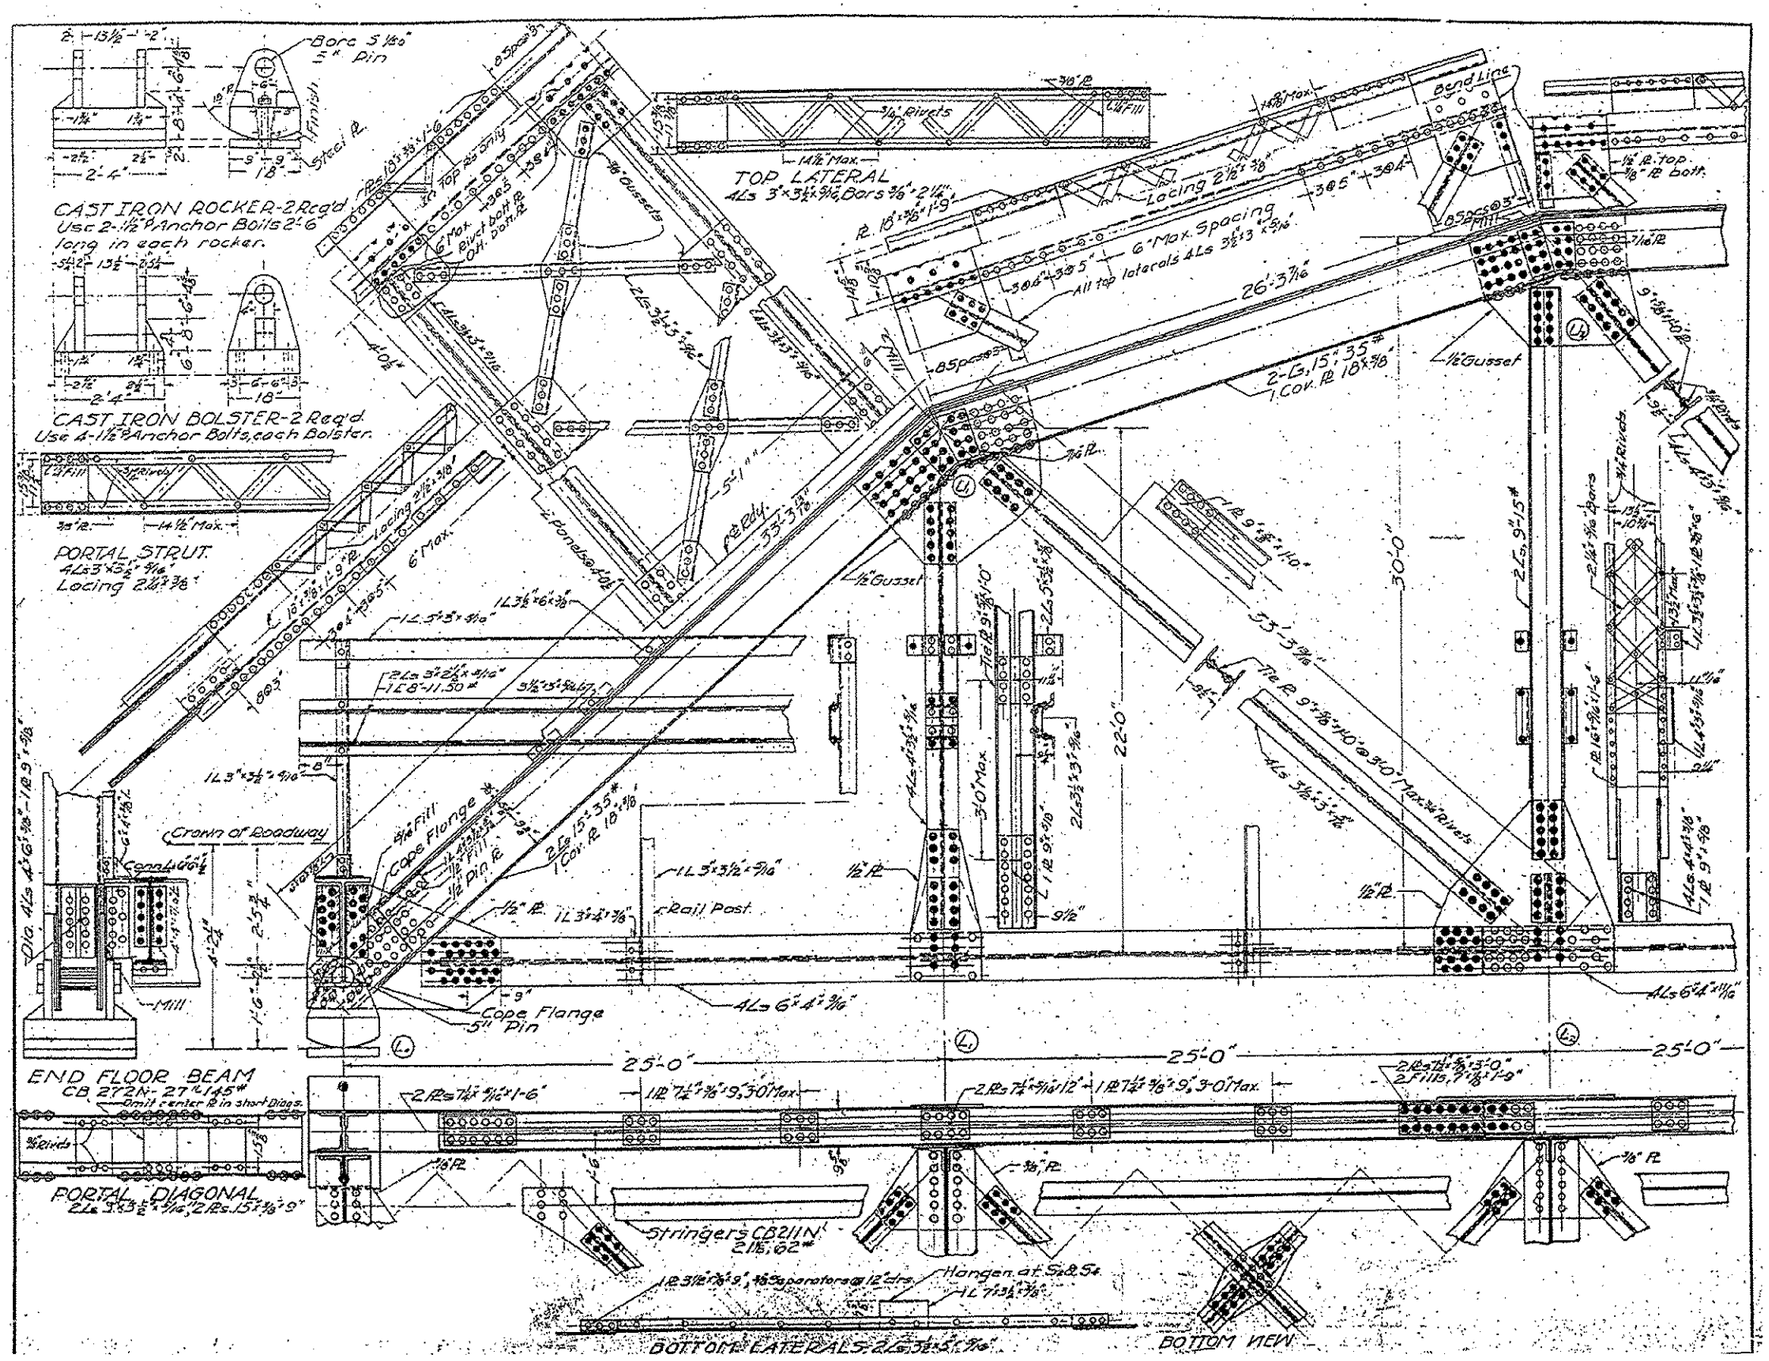

FILE NAME = April 2013 bridge painting.dgn Default	USER NAME = TOM INGLIS	DESIGNED - TOM INGLIS	REVISED -	STATE OF ILLINOIS DEPARTMENT OF TRANSPORTATION	LOCATION 5 TRUSS DETAILS				F.A. RTE.	SECTION	COUNTY	TOTAL SHEETS	SHEET NO.
		DRAWN - TOM INGLIS	REVISED -						VAR	04 BRIDGE PAINTING 2012	VARIOUS	21	16
	PLOT SCALE = 40.0000 ' / in.	CHECKED - NICK JACK	REVISED -									CONTRACT NO. 68B26	
	PLOT DATE = 2/22/2013	DATE - 2/6/13	REVISED -		SCALE: N/A	SHEET OF SHEETS	STA.	TO STA.			ILLINOIS	FED. AID PROJECT	