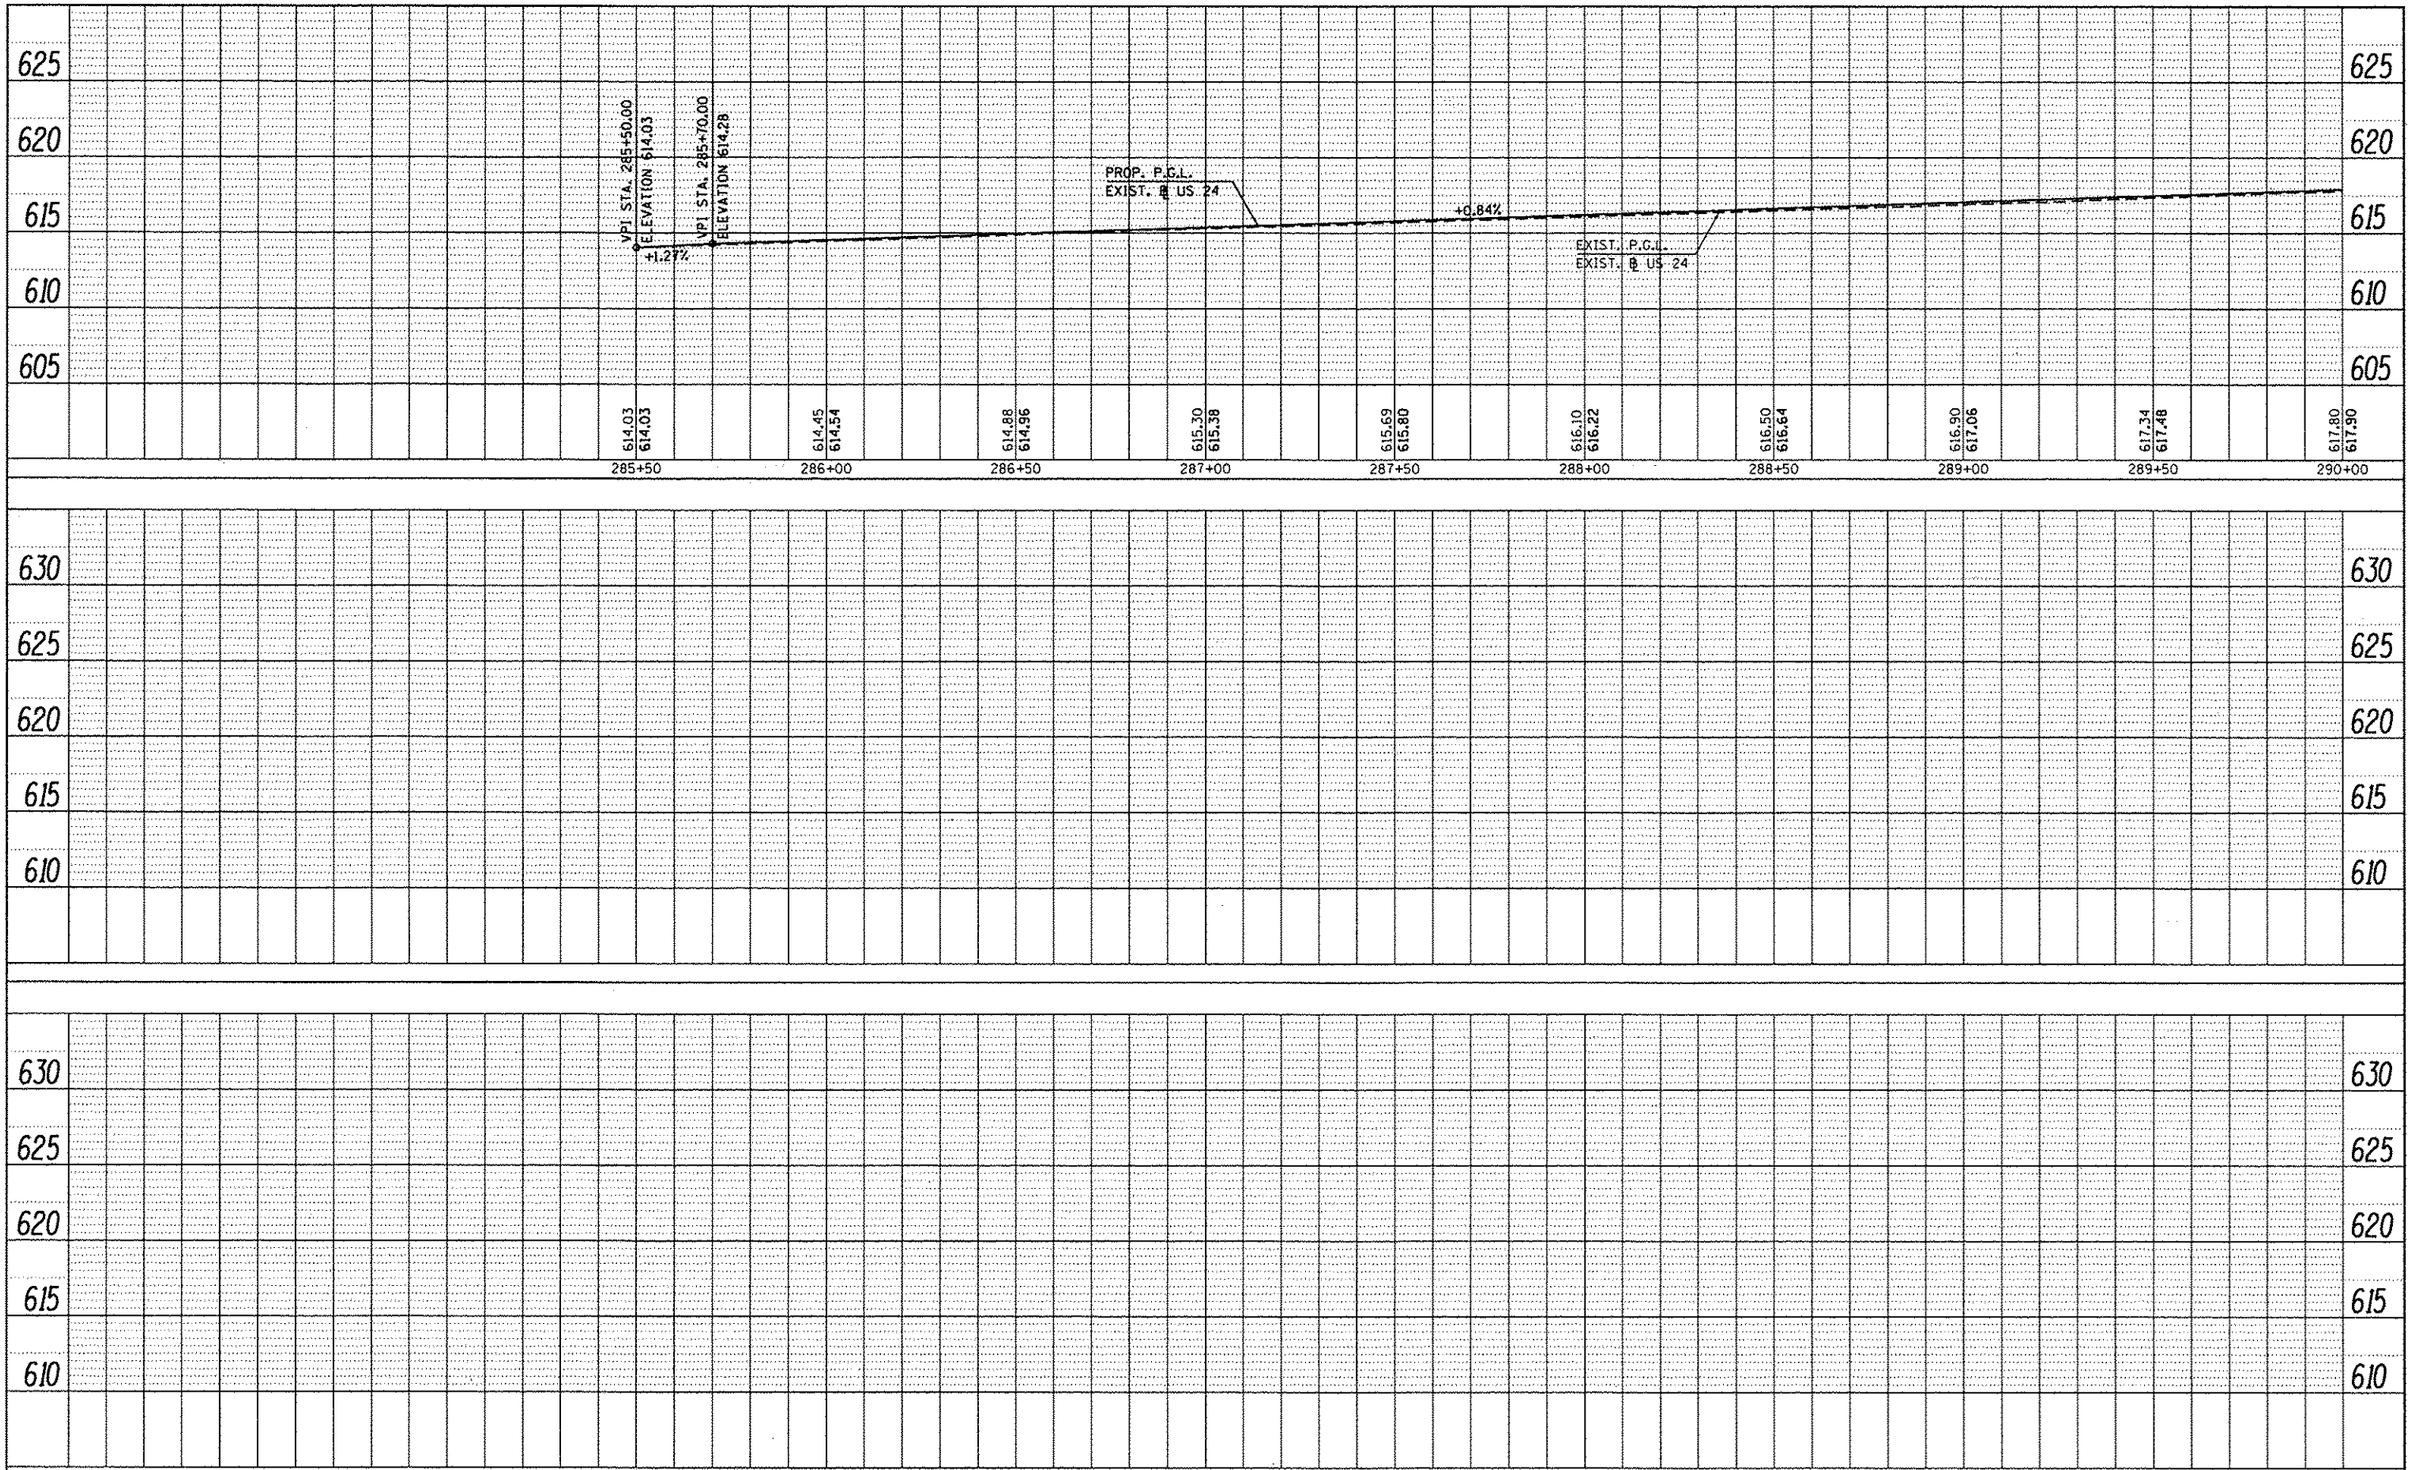

PROFILE
SURVEYED
PLOTTED
GRADES CHECKED
BY
NOTE BOOK
NO.
STRUCTURE NOTATIONS CHKD
BY
DATE

FILE NAME = c:\pw_work\pwidot\sparksgw\d0259630\PLANmg.dgn	USER NAME = sparksgw	DESIGNED -	REVISED -
		DRAWN -	REVISED -
	PLOT SCALE = 40.0000 ' / in.	CHECKED -	REVISED -
Default	PLOT DATE = Dec-14-2012 03:45:19PM	DATE -	REVISED -

STATE OF ILLINOIS
DEPARTMENT OF TRANSPORTATION

PROFILE SHEET

SCALE: | SHEET 2 OF 29 SHEETS | STA. 285+50.00 TO STA. 290+00.00

* FAP 63 (US 24); FAP 63 (US 24/IL 96); FAP 506 (IL 96)

F.A.P. RTE.	SECTION	COUNTY	TOTAL SHEETS	SHEET NO.
*	(1)N,TS-2RS-5&(78)RS-3	ADAMS	194	56
		CONTRACT NO. 72E31		
		ILLINOIS FED. AID PROJECT		