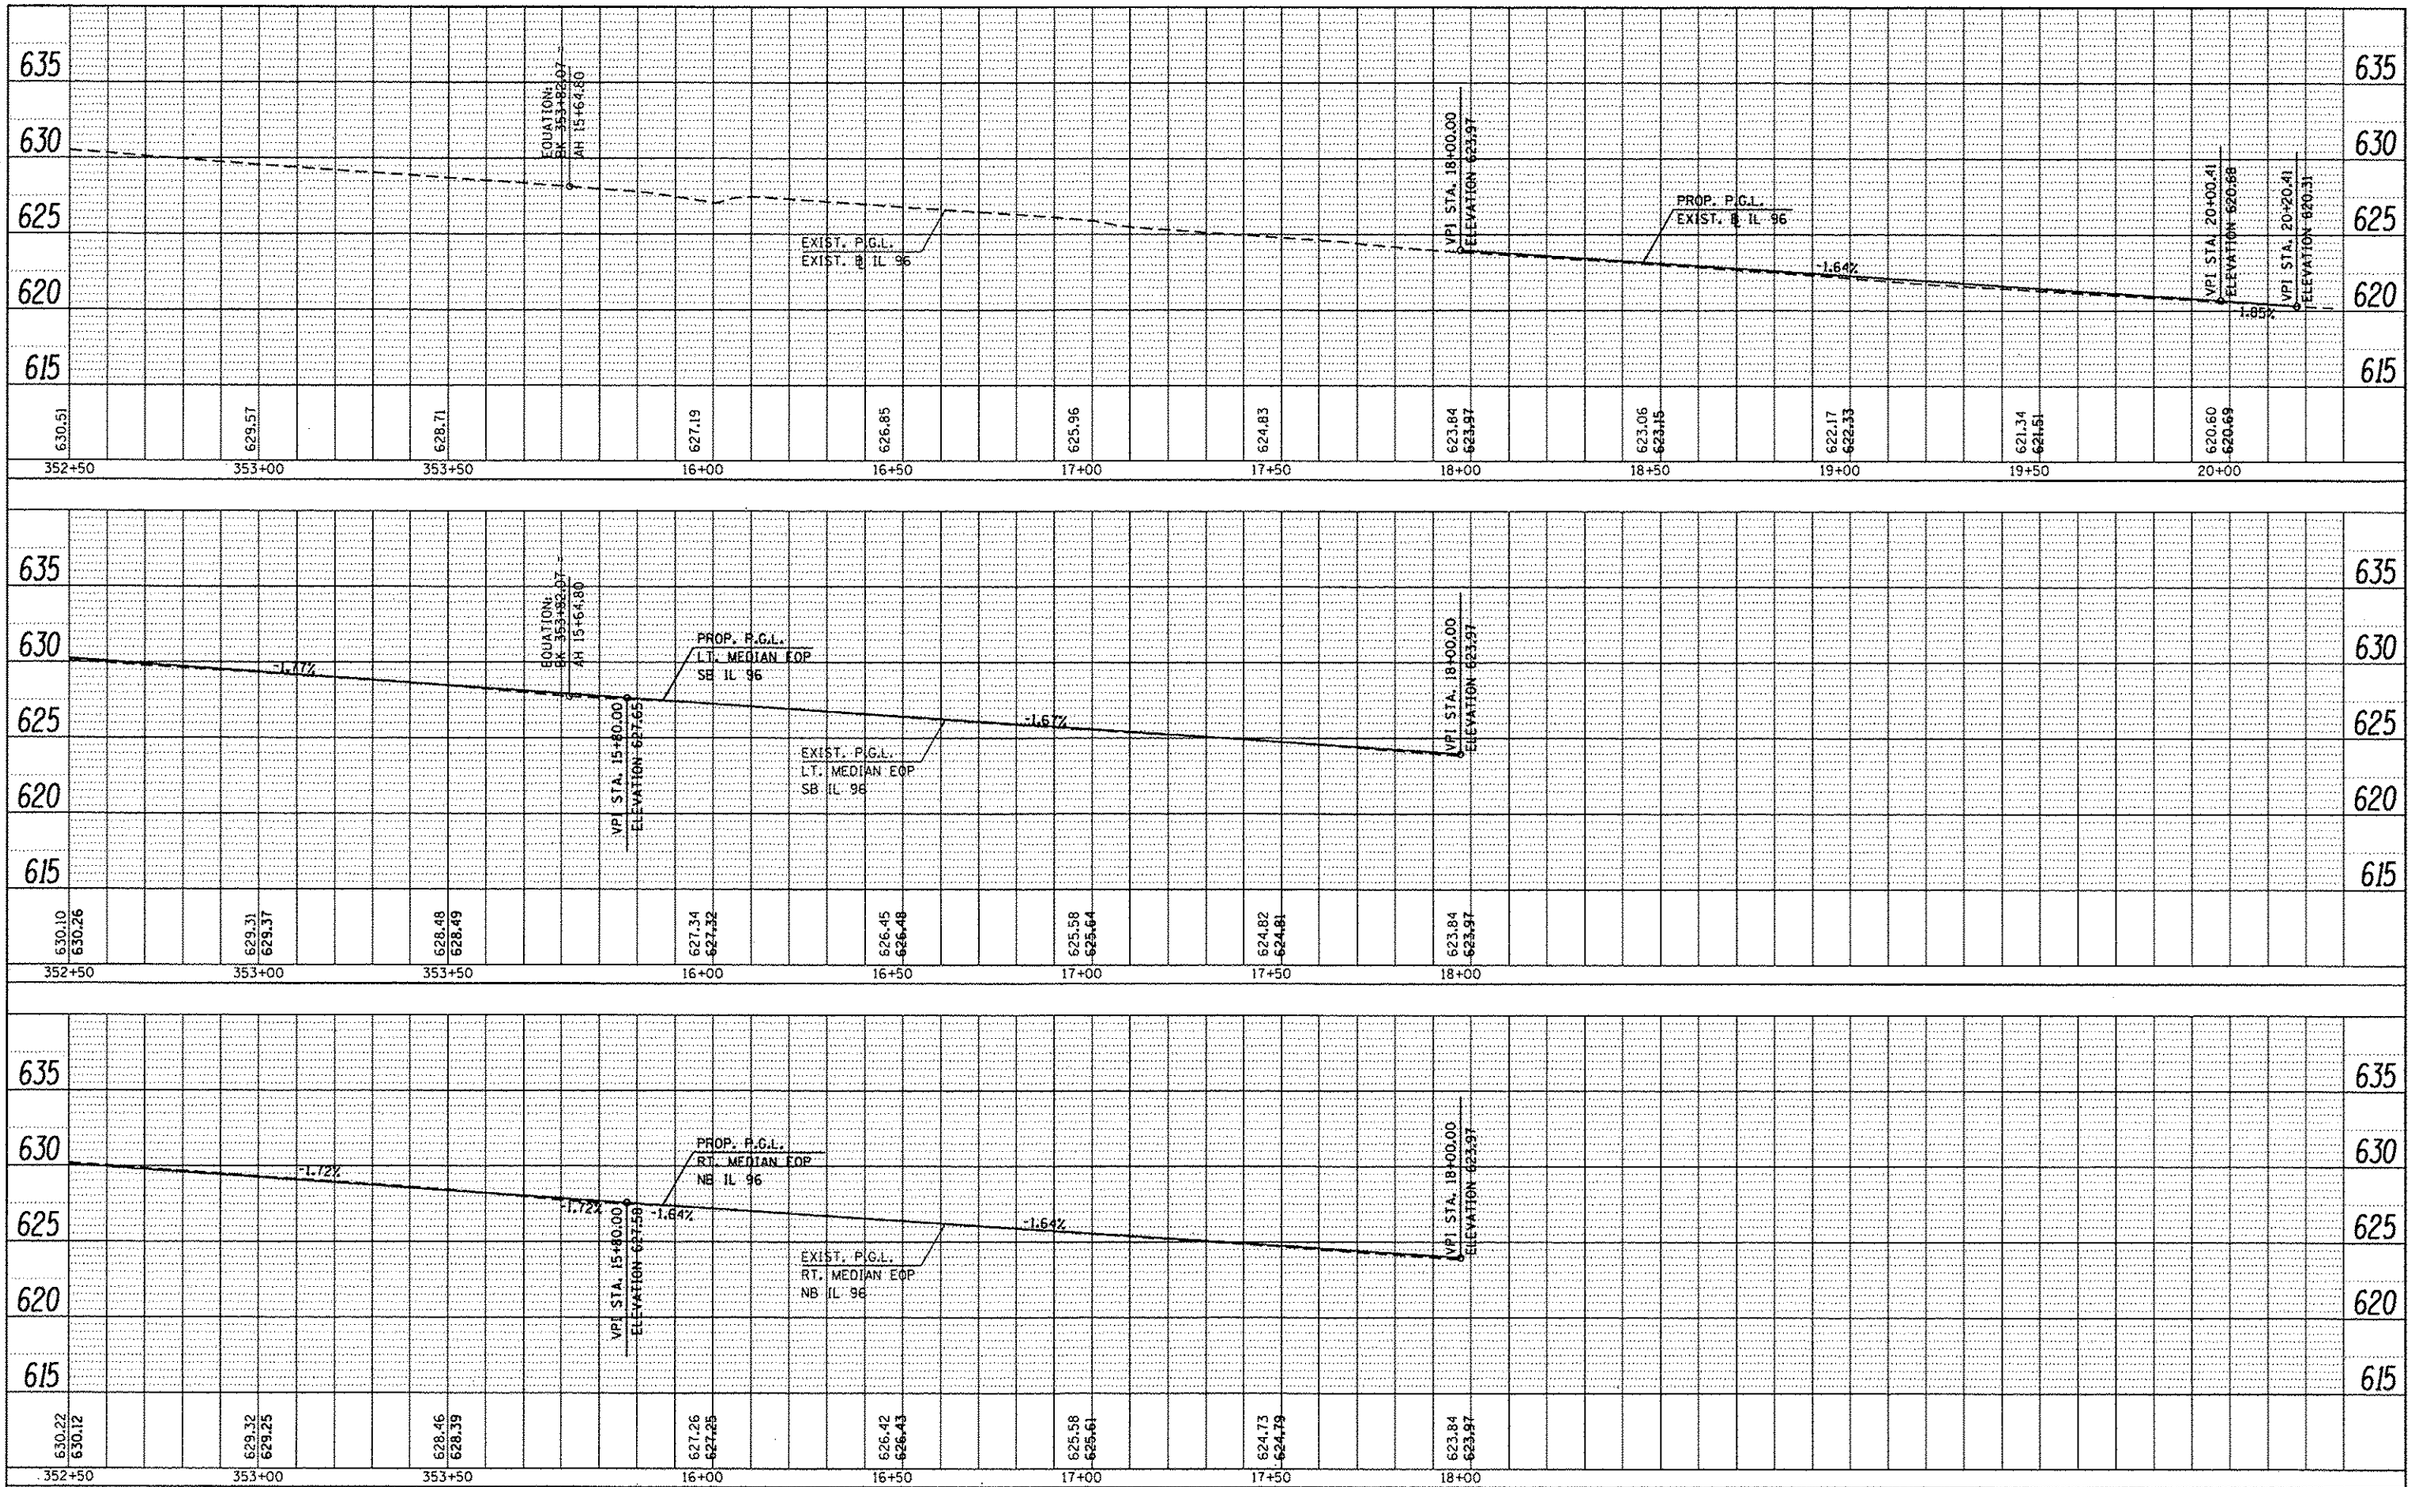

PROFILE
SURVEYED
PLOTTED
GRADES CHECKED
NOTE BOOK
NO.
STRUCTURE NOTATIONS OKKD
BY
DATE

* FAP 63 (US 24); FAP 63 (US 24/IL 96); FAP 506 (IL 96)

FILE NAME = c:\pw_work\pwidot\sparksgv\d0259630\PLANmng.dgn	USER NAME = sparksgv	DESIGNED -	REVISED -
		DRAWN -	REVISED -
	PLOT SCALE = 40.0000 ' / in.	CHECKED -	REVISED -
Default	PLOT DATE = Dec-14-2012 03:45:31PM	DATE -	REVISED -

STATE OF ILLINOIS
DEPARTMENT OF TRANSPORTATION

PROFILE SHEET

SCALE: | SHEET 26 OF 29 SHEETS | STA. 352+50.00 TO STA. 20+20.41

F.A.P. RTE.	SECTION	COUNTY	TOTAL SHEETS	SHEET NO.
*	(1)N,TS-2RS-5&(78)RS-3	ADAMS	194	80
*FAP 63 (US 24)/FAP 506 (IL 96)		CONTRACT NO. 72E31		
		ILLINOIS FED. AID PROJECT		