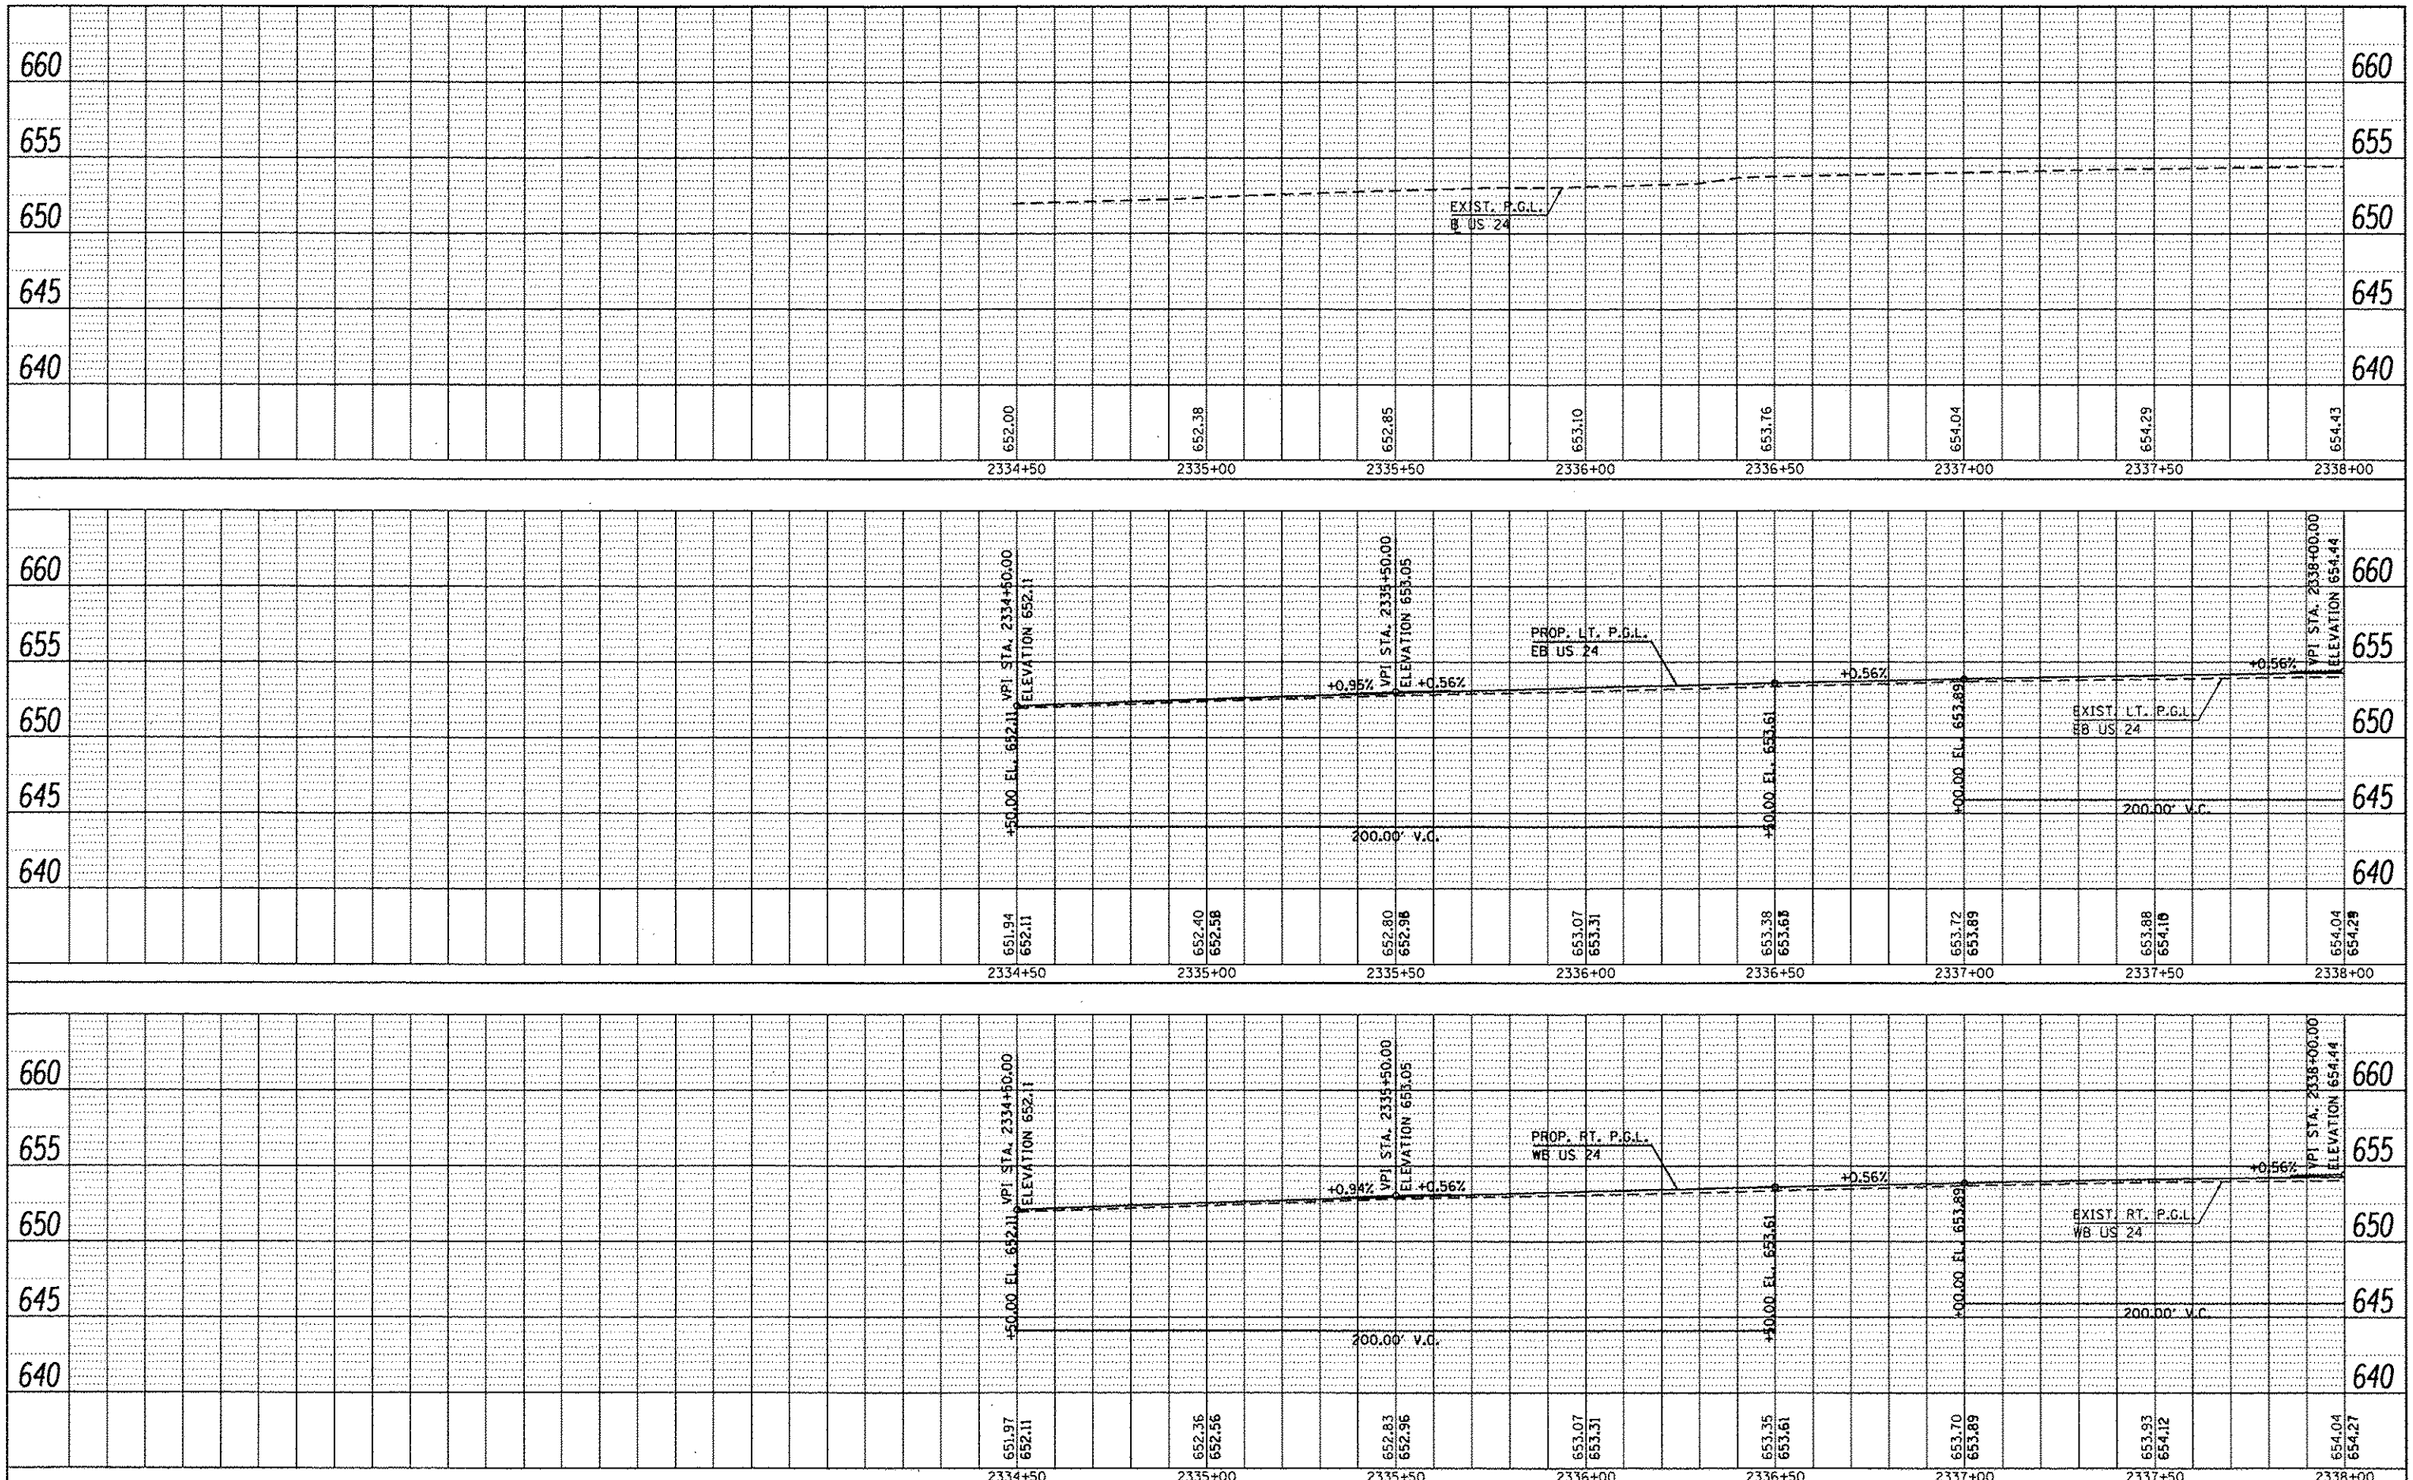

PROFILE
SURVEYED
PLOTTED
GRADES CHECKED
NOTE BOOK
BY
NO.
STRUCTURE NOTAYMS CHKD
BY
DATE

* FAP 63 (US 24); FAP 63 (US 24/IL 96); FAP 506 (IL 96)

FILE NAME = c:\pw_work\pwidot\sparksgw\d0259630\D672E31-sht-prof (EB US 24).dgn	USER NAME = sparksgw	DESIGNED -	REVISED -
		DRAWN -	REVISED -
	PLOT SCALE = 40.0000 ' / in.	CHECKED -	REVISED -
Default	PLOT DATE = Dec-14-2012 03:45:33PM	DATE -	REVISED -

STATE OF ILLINOIS
DEPARTMENT OF TRANSPORTATION

PROFILE SHEET

SCALE: | SHEET 28 OF 29 SHEETS | STA. 2334+50.00 TO STA. 2338+00.00

F.A.P. RTE.	SECTION	COUNTY	TOTAL SHEETS	SHEET NO.
*	(1)N,TS-2RS-5&(78)RS-3	ADAMS	194	82
		CONTRACT NO. 72E31		
		ILLINOIS FED. AID PROJECT		