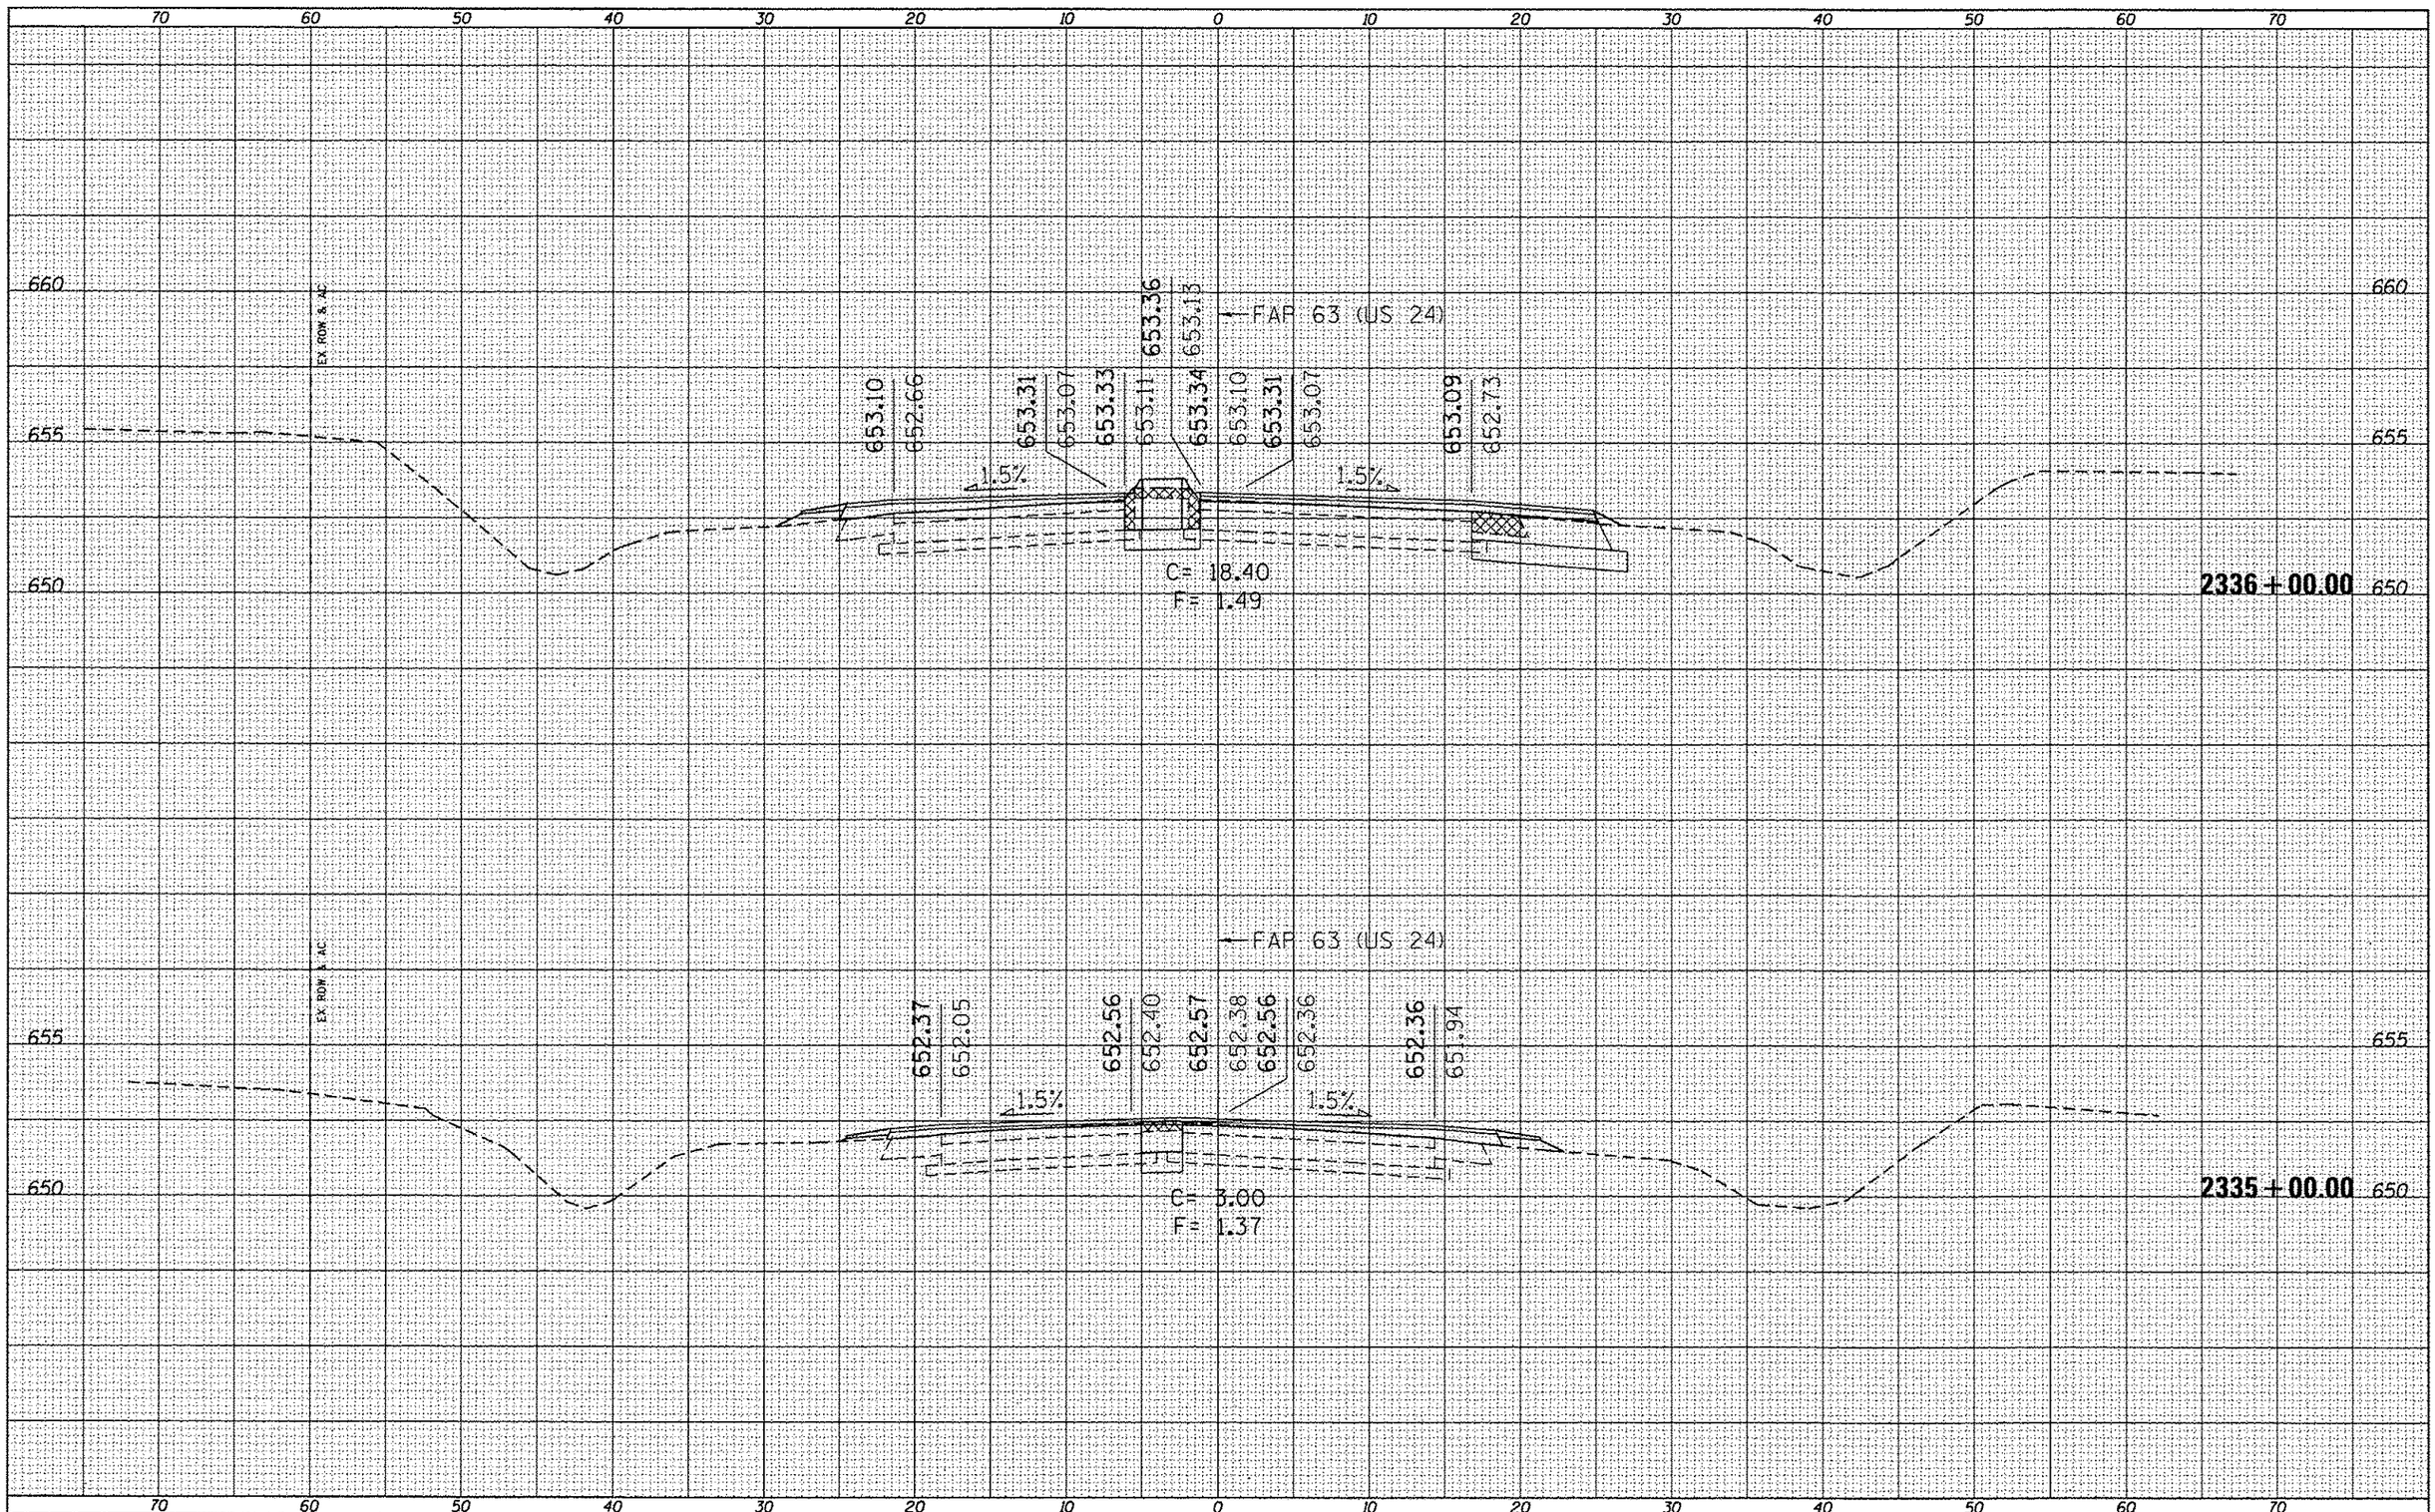

FINAL SURVEY	NOTE BOOK	NO.
SURVEYED	BY	
PLOTTED		
TEMPLATE		
AREAS		DATE
AREAS CHECKED		

ORIGINAL SURVEY	NOTE BOOK	NO.
SURVEYED	BY	
PLOTTED		
TEMPLATE		
AREAS		DATE
AREAS CHECKED		

FILE NAME = c:\pw_work\pwidot\vparkesw\d0259638\D672E31-sht-xssht A002150l.dgn	USER NAME = vparkesw	DESIGNED -	REVISED -
	PLOT SCALE = 10.0000 ' / in.	DRAWN -	REVISED -
Default	PLOT DATE = Dec-14-2012 03:47:04PM	CHECKED -	REVISED -
		DATE -	REVISED -

STATE OF ILLINOIS
DEPARTMENT OF TRANSPORTATION

CROSS SECTIONS

SCALE: | SHEET 49 OF 52 SHEETS | STA. 2335+00.00 TO STA. 2336+00.00

F.A.P. RTE.	SECTION	COUNTY	TOTAL SHEETS	SHEET NO.
*	(1)N,TS-2RS-5&(78)RS-3	ADAMS	194	191
		CONTRACT NO. 72E31		
	ILLINOIS FED. AID PROJECT			

* FAP 63 (US 24); FAP 63 (US 24/IL 96); FAP 506 (IL 96)