IL 57 PROFILE

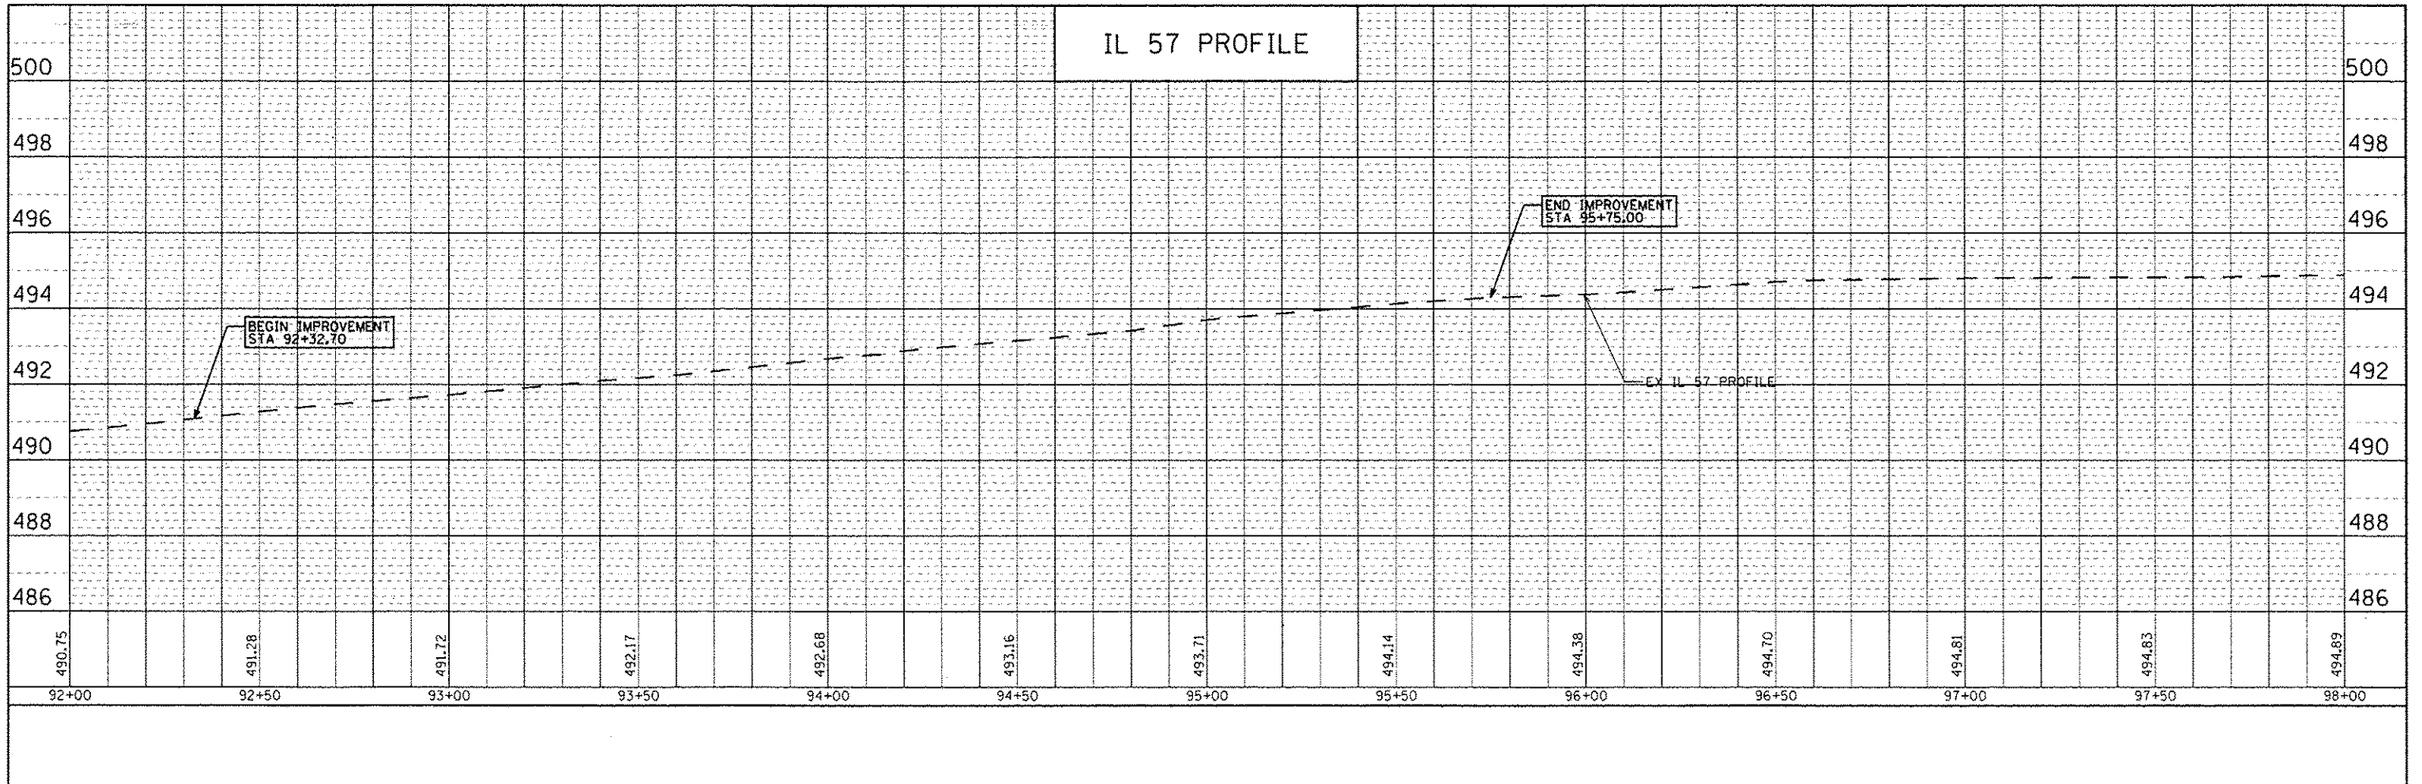

LOCK & DAM ROAD PROFILE

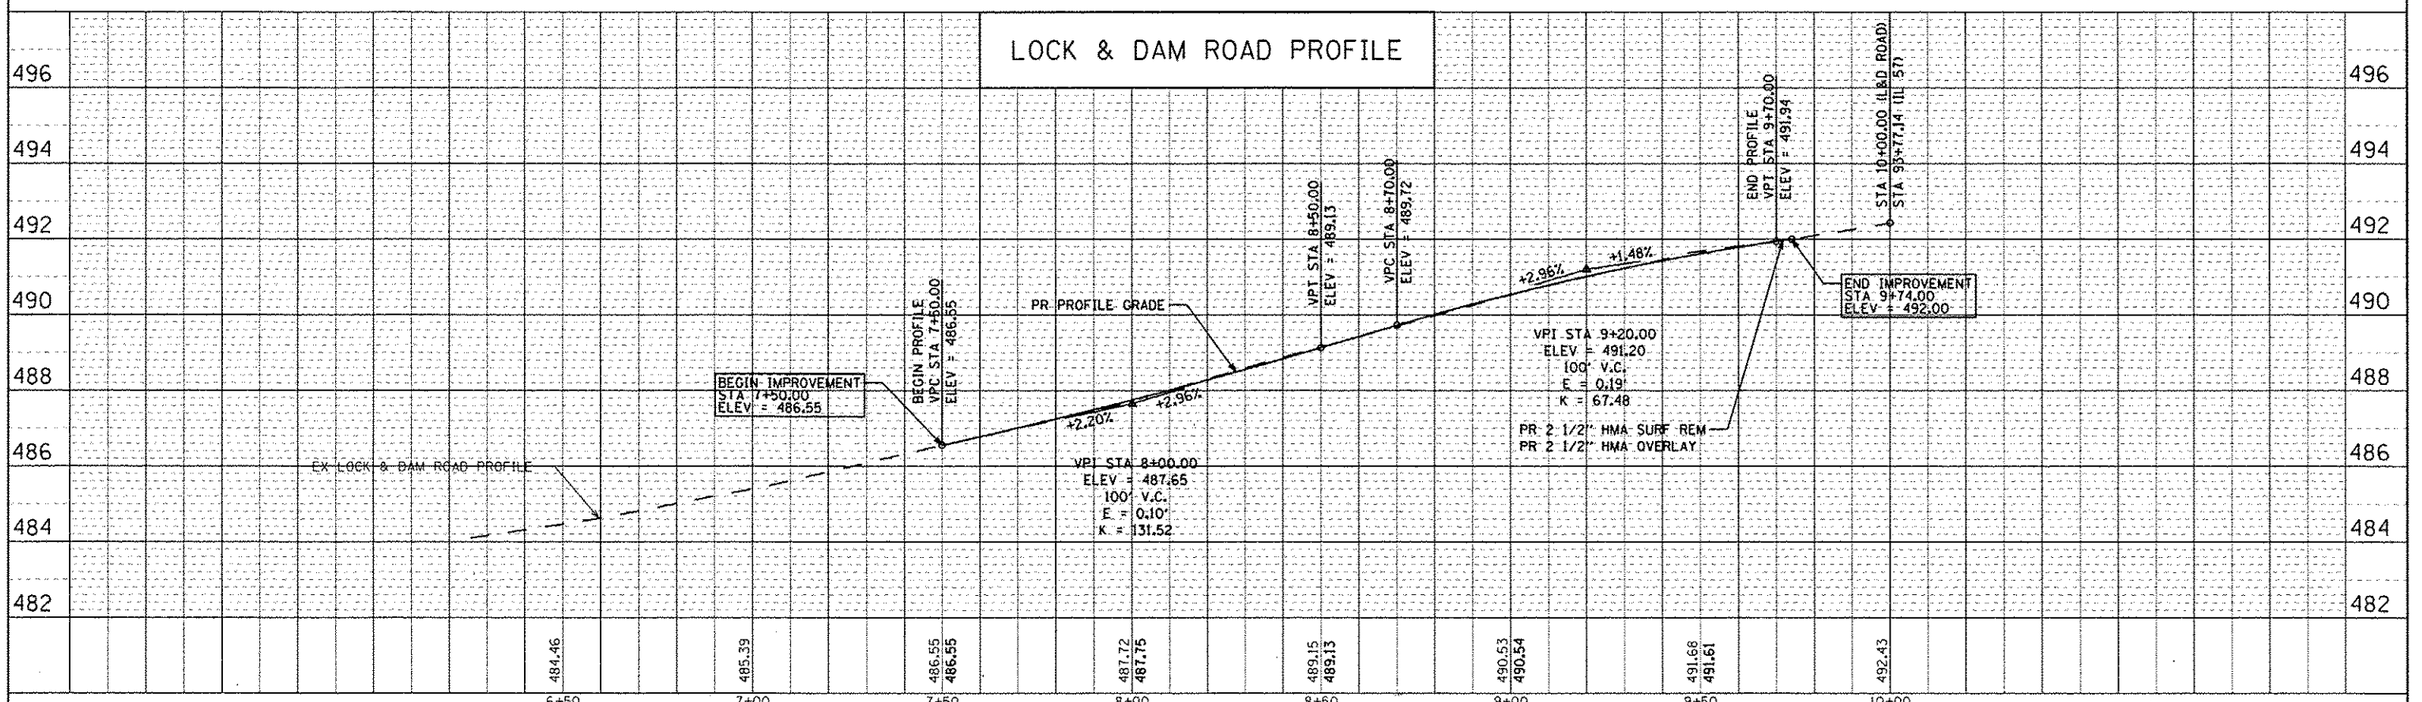

FILE NAME = gpw08files\M802224\wo 3 - il 57 and ld road\gen\sheets\0672f46-sht-01on03.dgn	USER NAME = epb	DESIGNED -	REVISED -	**STATE OF ILLINOIS DEPARTMENT OF TRANSPORTATION**	**PROFILE SHEET**
	PLOT SCALE = 100.000 ' / IN.	DRAWN -	REVISED -		SCALE: 1"=20' | SHEET 2 OF 2 SHEETS | STA. 92+00 TO STA. 98+00
241_DOUBLE PROFILE	PLOT DATE = 12/12/2012	CHECKED -	REVISED -		
		DATE -	REVISED -		

F.A.P. RTE.	SECTION	COUNTY	TOTAL SHEETS	SHEET NO.
502	(53) N-1	ADAMS	20	12

CONTRACT NO. 72F46

ILLINOIS FED. AID PROJECT