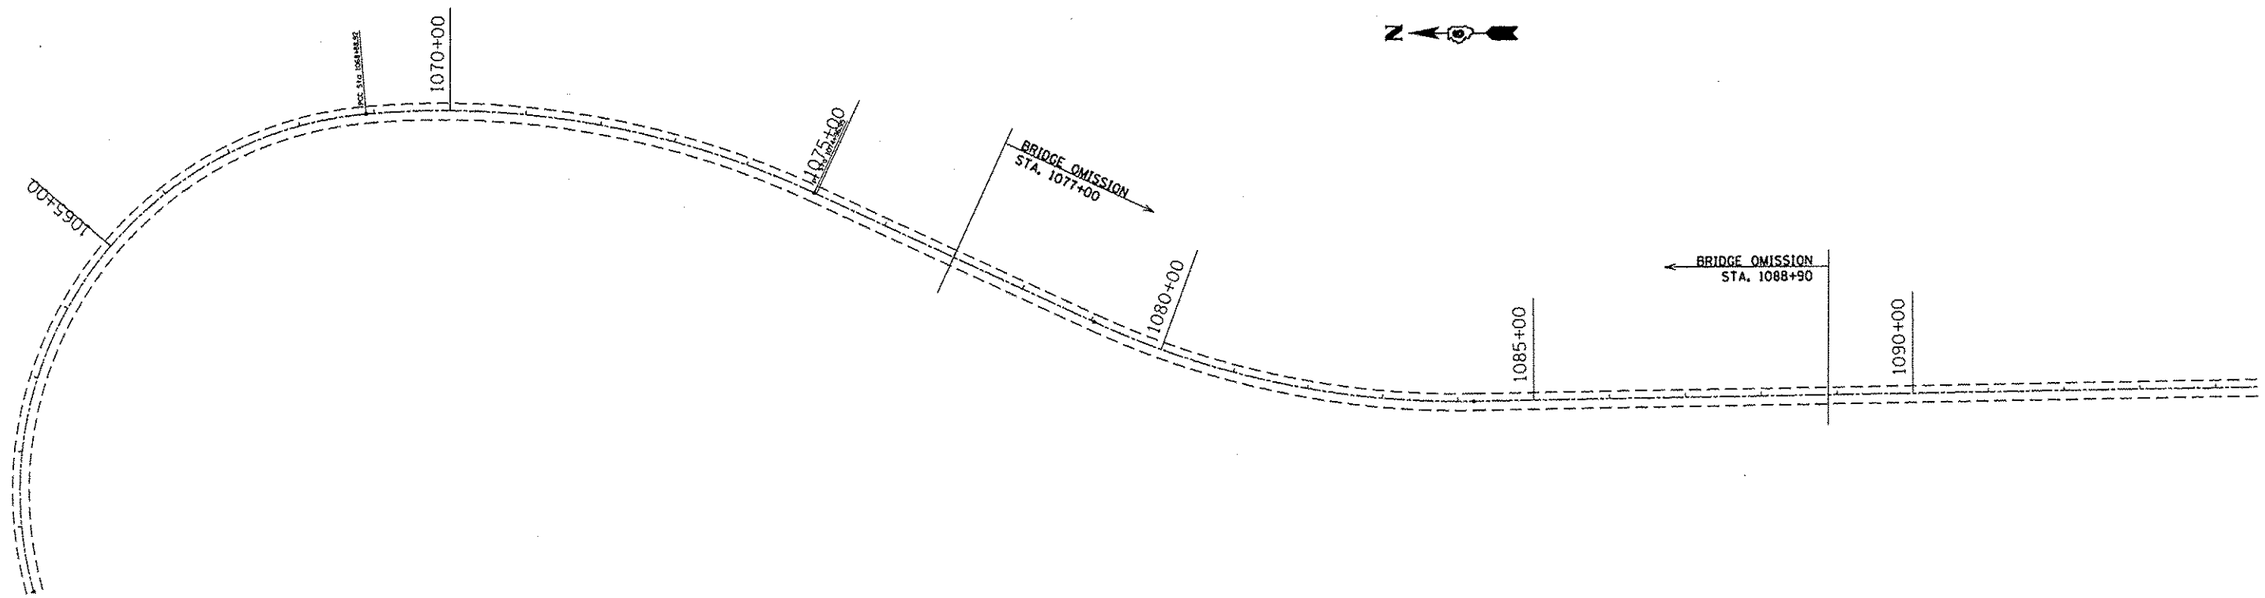

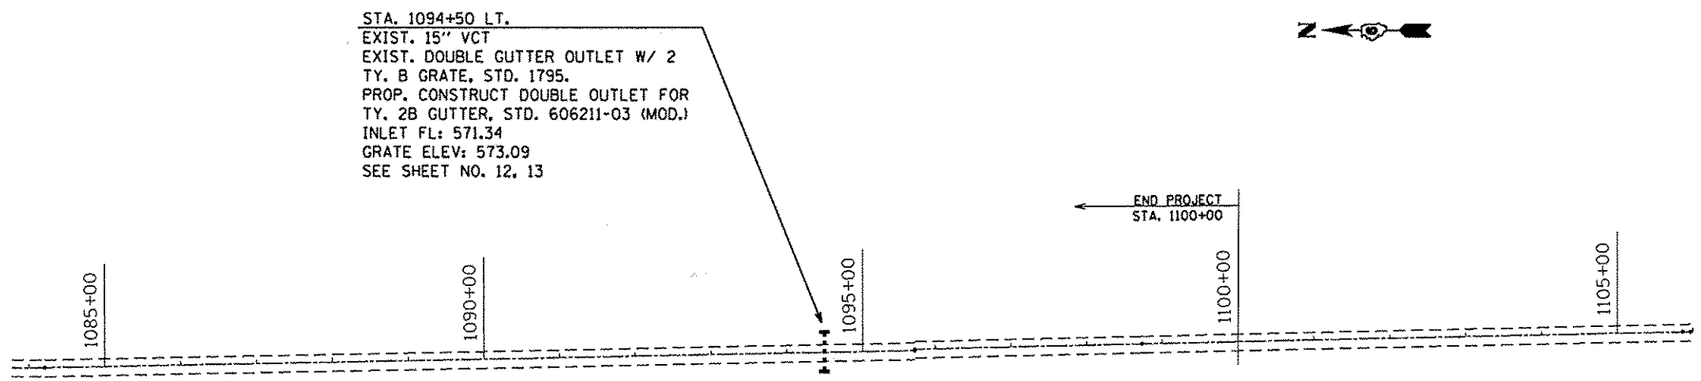

FILE NAME = c:\pw_work\pwidot\shahdm\d0316114\D6xxxx-sht-details.dgn	USER NAME = shahdm	DESIGNED -	REVISED -	STATE OF ILLINOIS DEPARTMENT OF TRANSPORTATION	DRAINAGE PLANS			F.A.P. RTE.	SECTION	COUNTY	TOTAL SHEETS	SHEET NO.
		DRAWN - DMS	REVISED -					510	(120)T	HANCOCK	28	11
	PLOT SCALE = N/A	CHECKED -	REVISED -							CONTRACT NO. 72F73		
Default	PLOT DATE = Nov-28-2012 10:08:14AM	DATE -	REVISED -		SCALE: N/A	SHEET 6 OF 6 SHEETS	STA. 1060+00 TO STA. 1105+00		ILLINOIS FED. AID PROJECT			