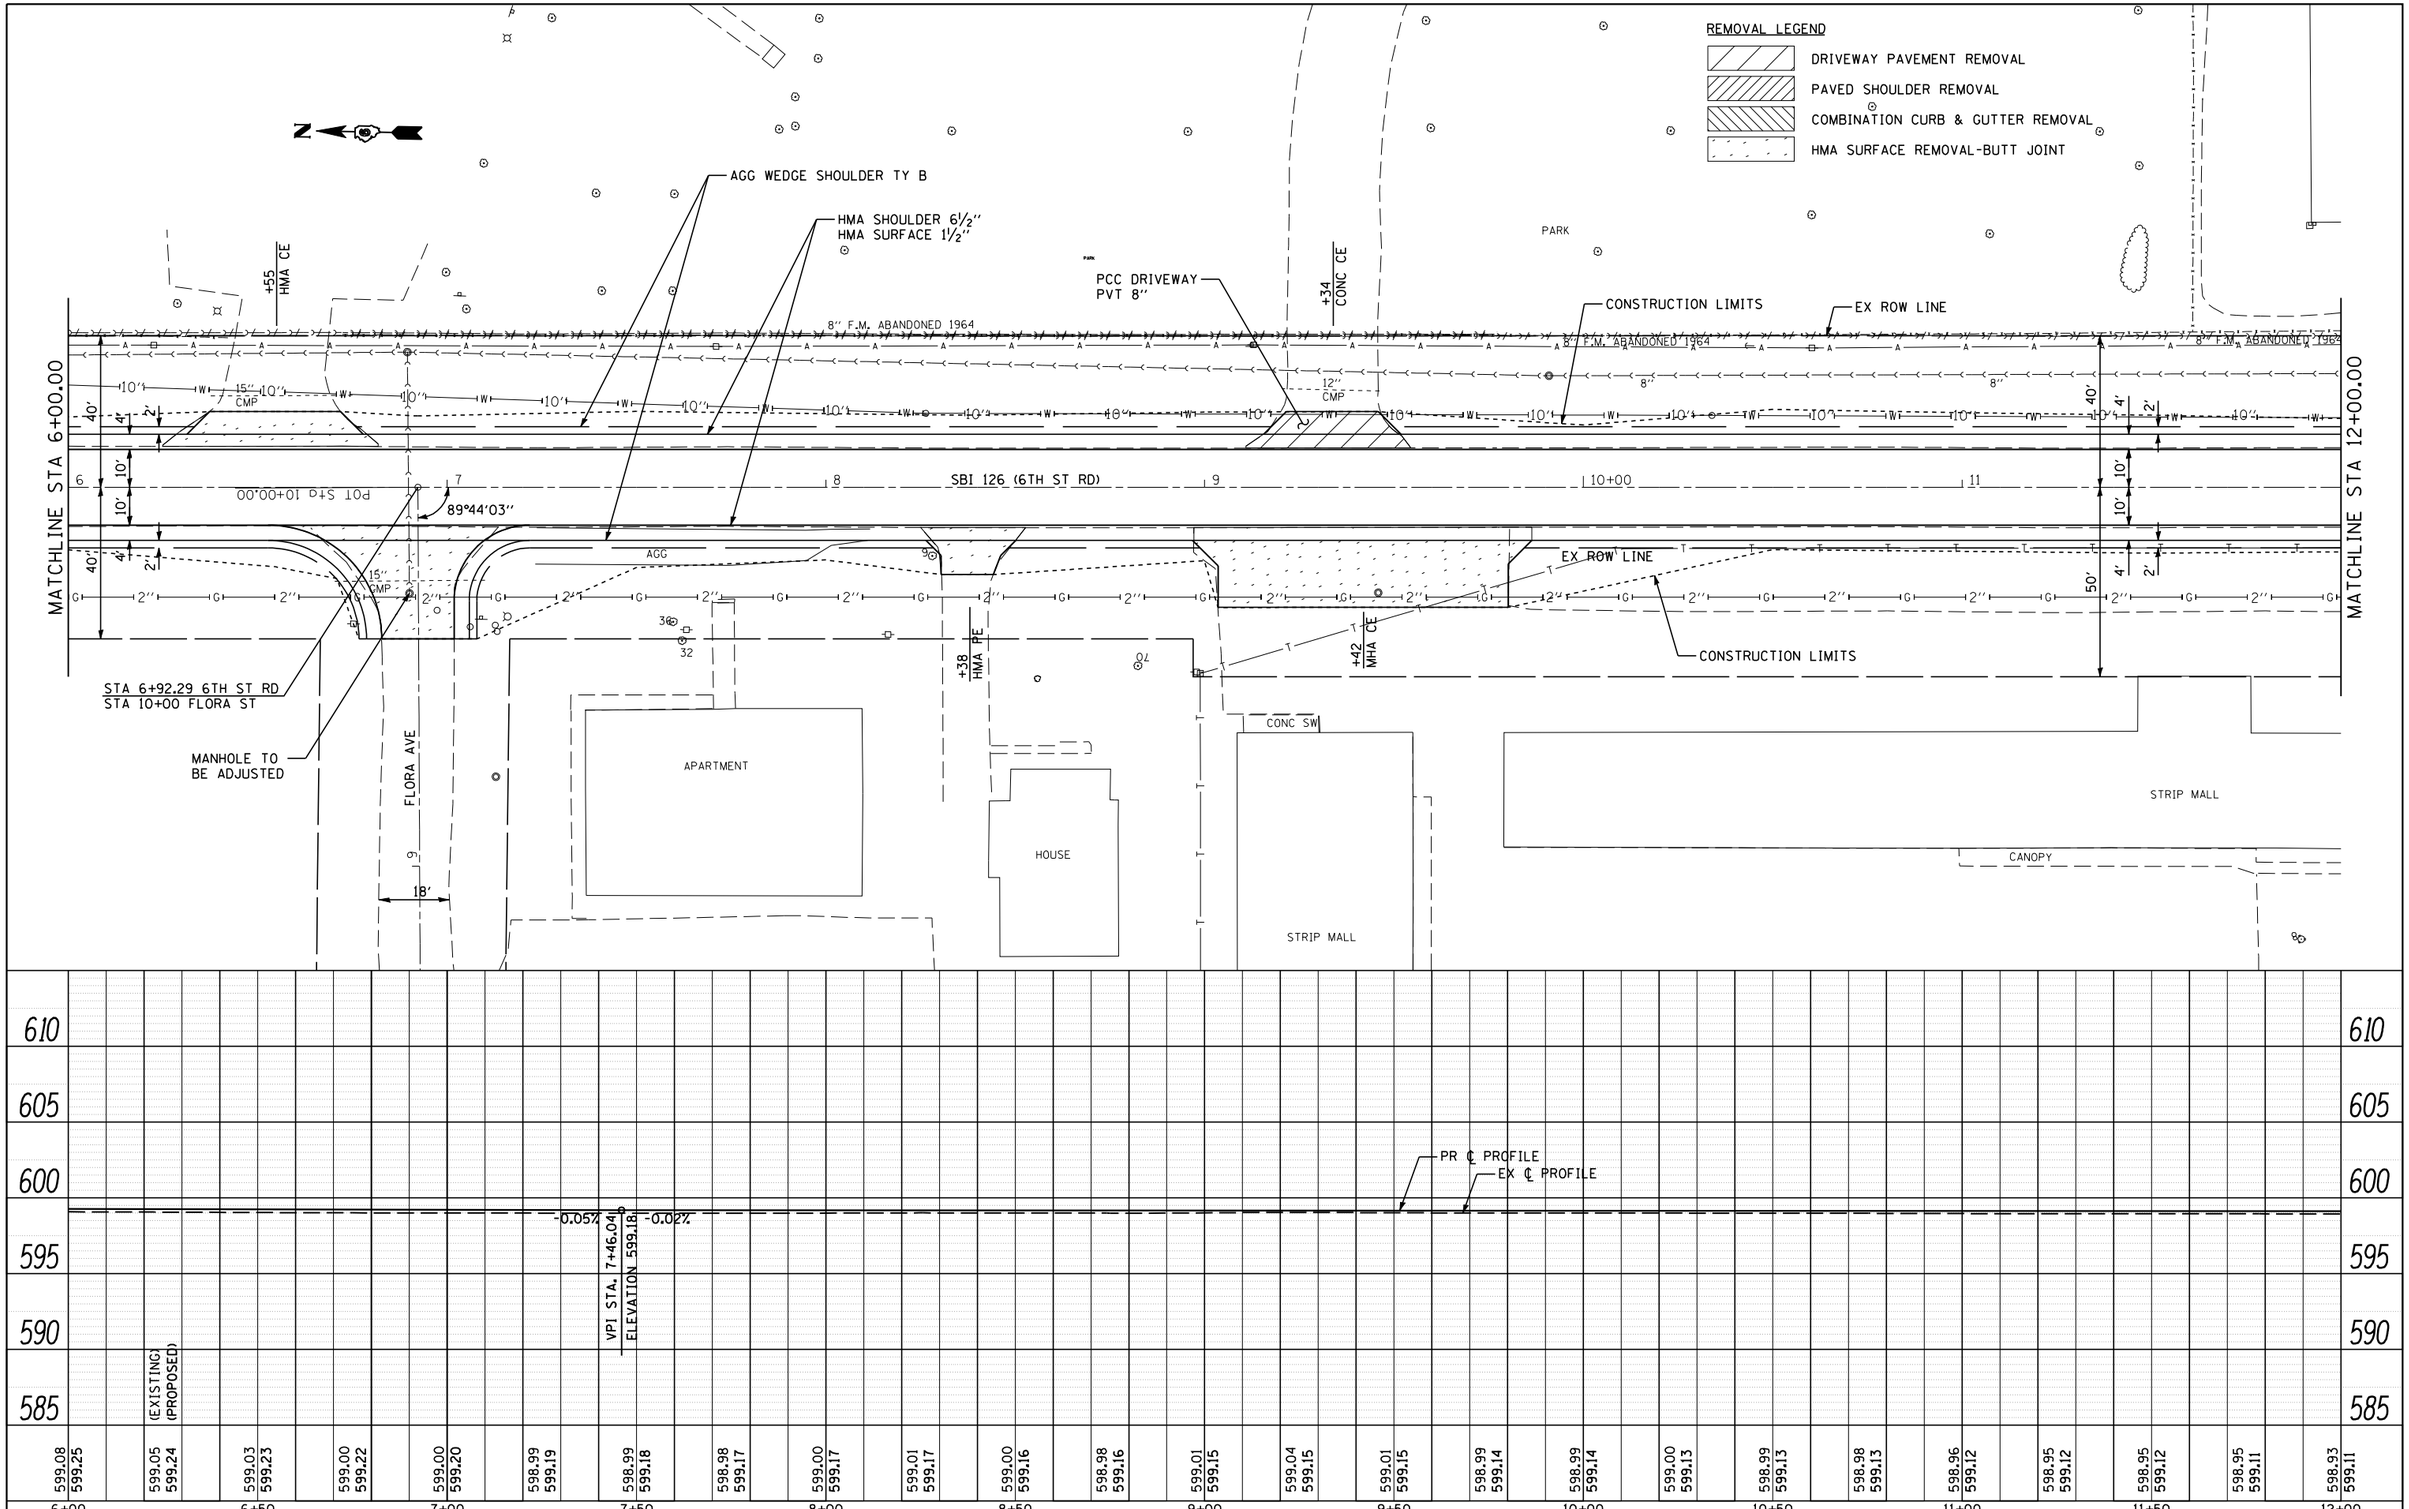

PLAN — NOTE BOOK NO. — SURVEYED — PLOTTED — ALIGNMENT CHECKED — RT. OF WAY CHECKED — CADD FILE NAME — BY — DATE

PROFILE — NOTE BOOK NO. — SURVEYED — PLOTTED — GRADES CHECKED — B.M. NOTED — STRUCTURE NOTAT'NS CH'KD — BY — DATE

CEC Cummins Engineering Corporation — Civil and Structural Engineering	JOB = 2265.11	DESIGNED - NAK	REVISED -
	FILE NAME = D672F74-sht-pln.dgn	DRAWN - SJS	REVISED -
	PLOT SCALE = 40.0000 ' / IN.	CHECKED - NAK	REVISED -
	PLOT DATE = 2/4/2013	DATE - 10/8/2012	REVISED -

STATE OF ILLINOIS
DEPARTMENT OF TRANSPORTATION

PLAN AND PROFILE SHEET
SBI 126 (6TH STREET ROAD)

SCALE: SHEET OF SHEETS STA. 6+00 TO STA. 12+00

S.B.I. RTE.	SECTION	COUNTY	TOTAL SHEETS	SHEET NO.
126	(110) I-2	SANGAMON	93	29
		CONTRACT NO. 72F74		
FED. ROAD DIST. NO.	ILLINOIS	FED. AID PROJECT		