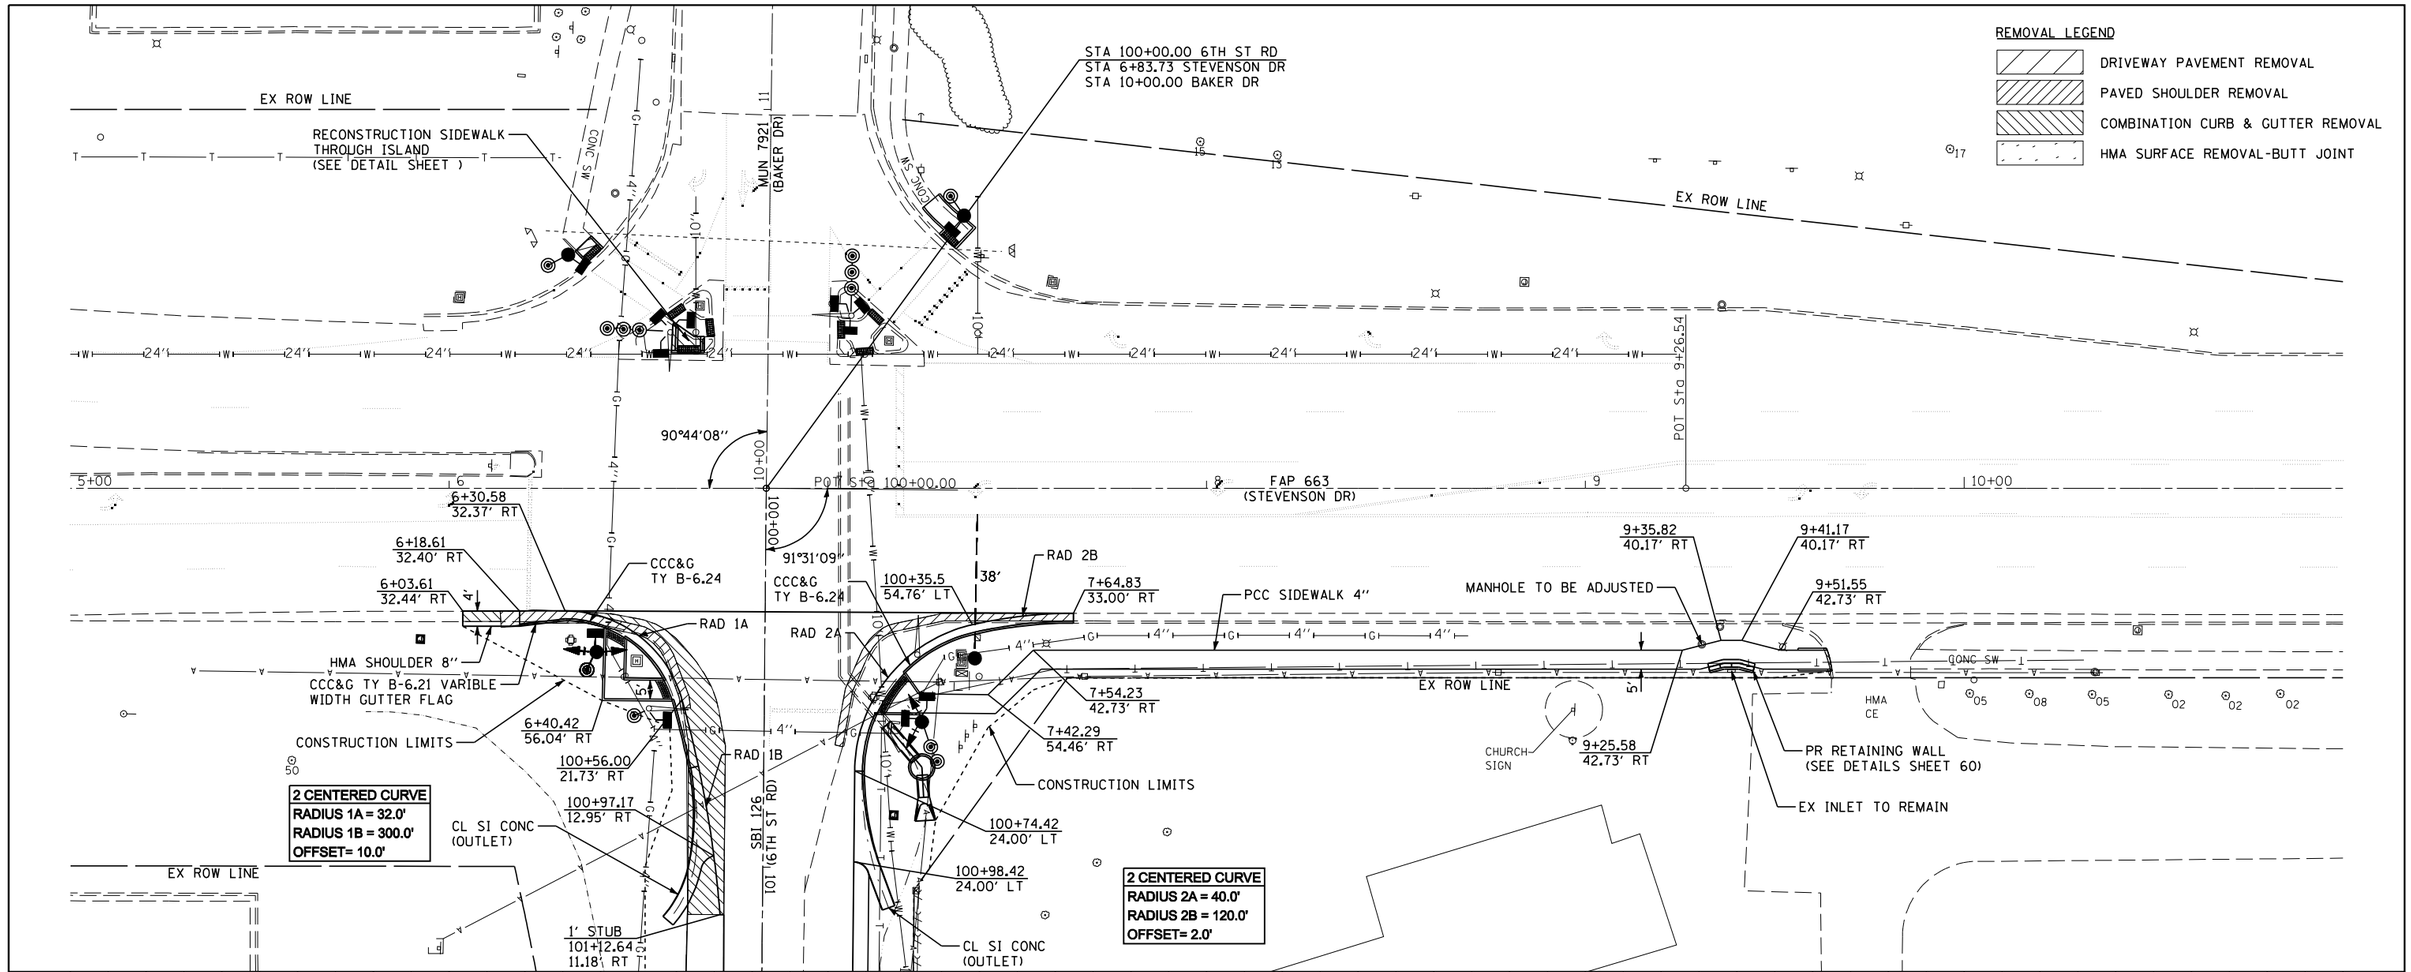

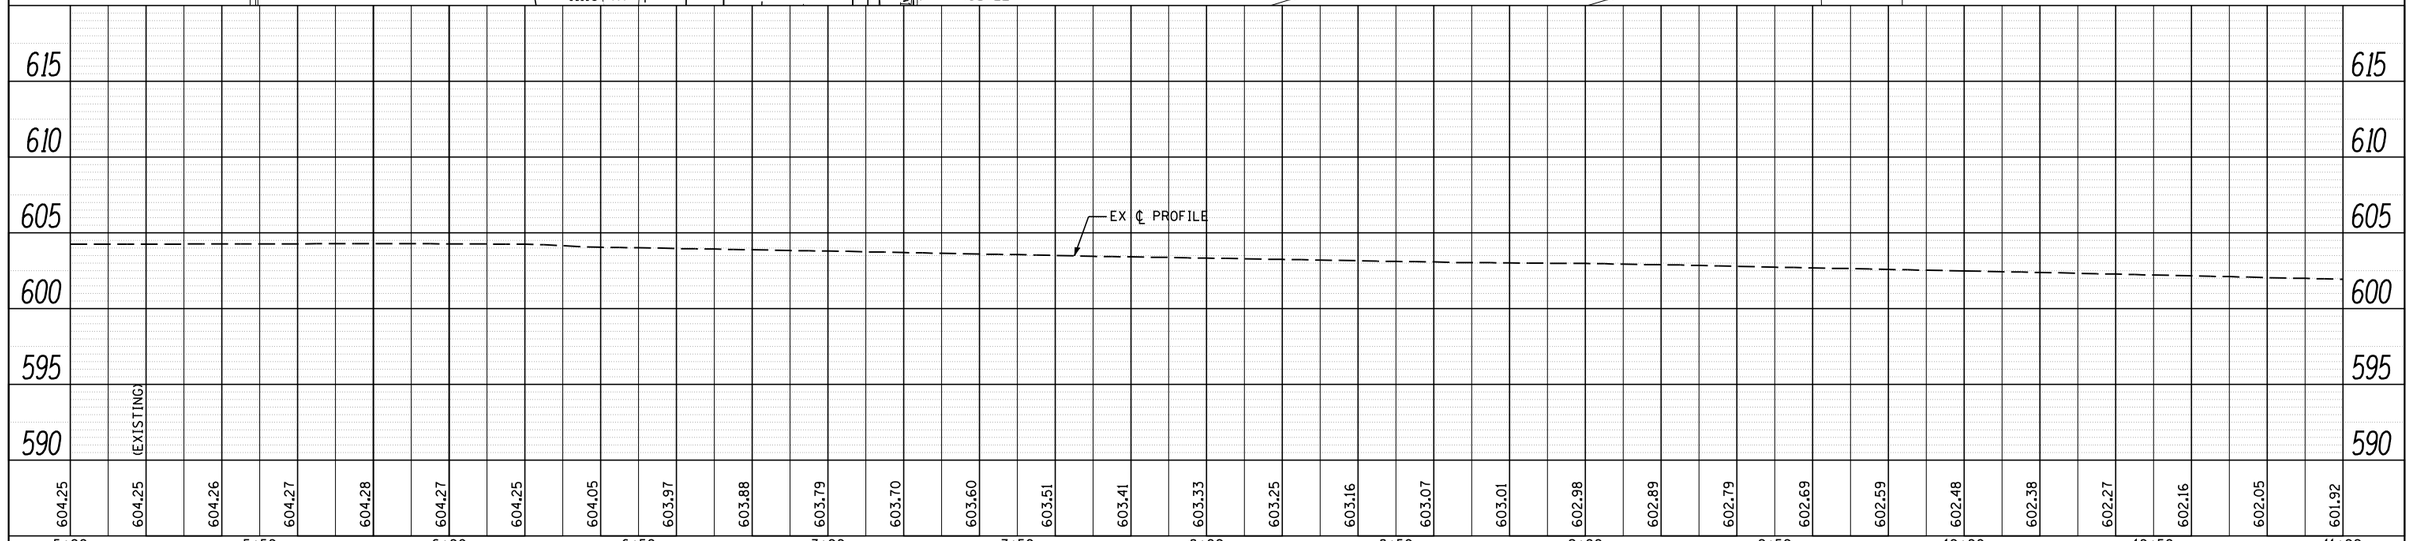

PLAN — SURVEYED / PLOTTED / ALIGNMENT CHECKED / RT. OF WAY CHECKED / CADD FILE NAME — NOTE BOOK NO. ____ — BY — DATE

PROFILE — SURVEYED / PLOTTED / GRADES CHECKED / BLM. NOTED / STRUCTURE NOTATNS CHKD — NOTE BOOK NO. ____ — BY — DATE

CEC Cummins Engineering Corporation — Civil and Structural Engineering	JOB = 2265.11	DESIGNED - NAK	REVISED -
	FILE NAME = D672F74-sht-pln-s300.dgn	DRAWN - SJS	REVISED -
	PLOT SCALE = 40.0000 ' / IN.	CHECKED - NAK	REVISED -
	PLOT DATE = 2/4/2013	DATE - 10/8/2012	REVISED -

STATE OF ILLINOIS
DEPARTMENT OF TRANSPORTATION

PLAN AND PROFILE SHEET
STEVENSON DRIVE

SCALE: | SHEET OF SHEETS | STA. 5+00 TO STA. 11+00

S.B.I. RTE.	SECTION	COUNTY	TOTAL SHEETS	SHEET NO.
126	(110) I-2	SANGAMON	93	33
		CONTRACT NO. 72F74		

FED. ROAD DIST. NO. | ILLINOIS | FED. AID PROJECT