FINAL SURVEY	NOTE BOOK	NO.
SURVEYED		
PLOTTED		
TEMPLATE		
MARKS		
AREAS CHECKED		

BY	DATE

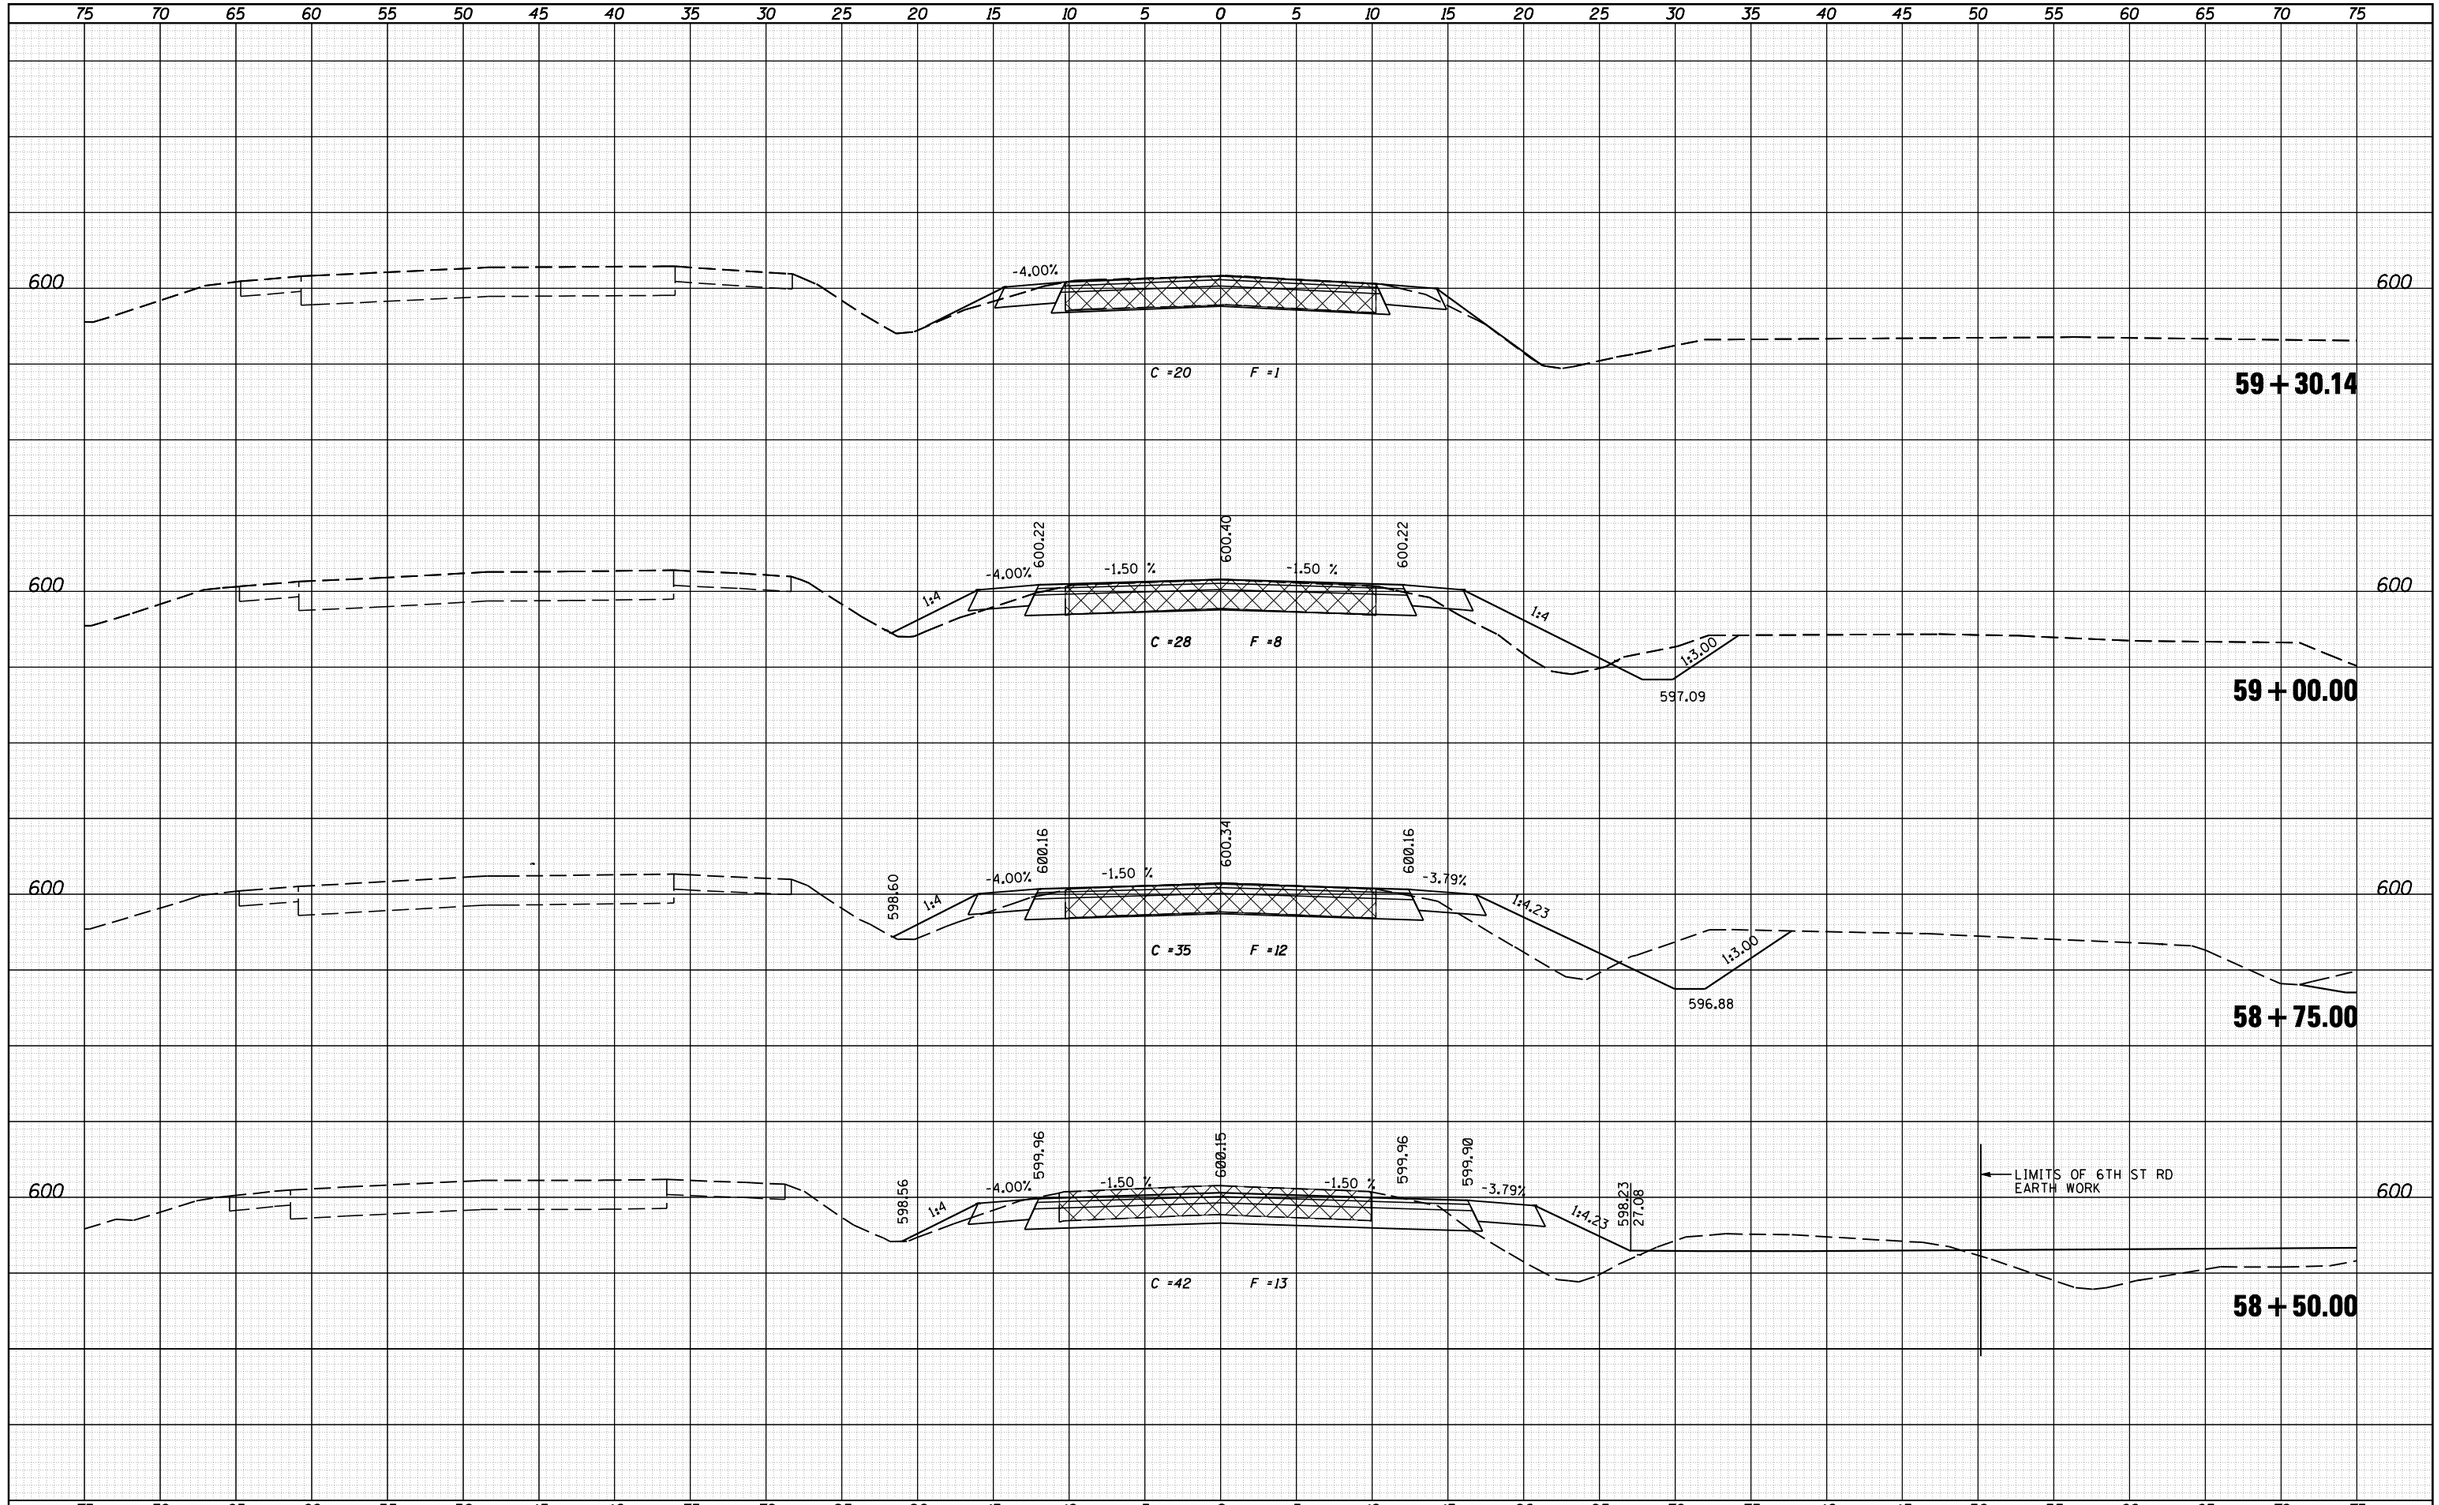

ORIGINAL SURVEY	NOTE BOOK	NO.
SURVEYED		
PLOTTED		
TEMPLATE		
MARKS		
AREAS CHECKED		

BY	DATE

CEC Cummins Engineering Corporation
Civil and Structural Engineering

JOB = 2265.11	DESIGNED - NAK	REVISED -
FILE NAME = D672F74-sht-xs.dgn	DRAWN - SJS	REVISED -
PLOT SCALE = 10.0000 ' / IN.	CHECKED - NSK	REVISED -
PLOT DATE = 2/4/2013	DATE - 11/27/2012	REVISED -

STATE OF ILLINOIS
DEPARTMENT OF TRANSPORTATION

FRONTAGE RD

SCALE: | SHEET NO. OF SHEETS | STA. 58+50.00 TO STA. 59+30.14

F.A.I. RTE.	SECTION	COUNTY	TOTAL SHEETS	SHEET NO.
126	(110) I-2	SANGAMON	93	88
		CONTRACT NO. 72F74		
FED. ROAD DIST. NO.	ILLINOIS	FED. AID PROJECT		