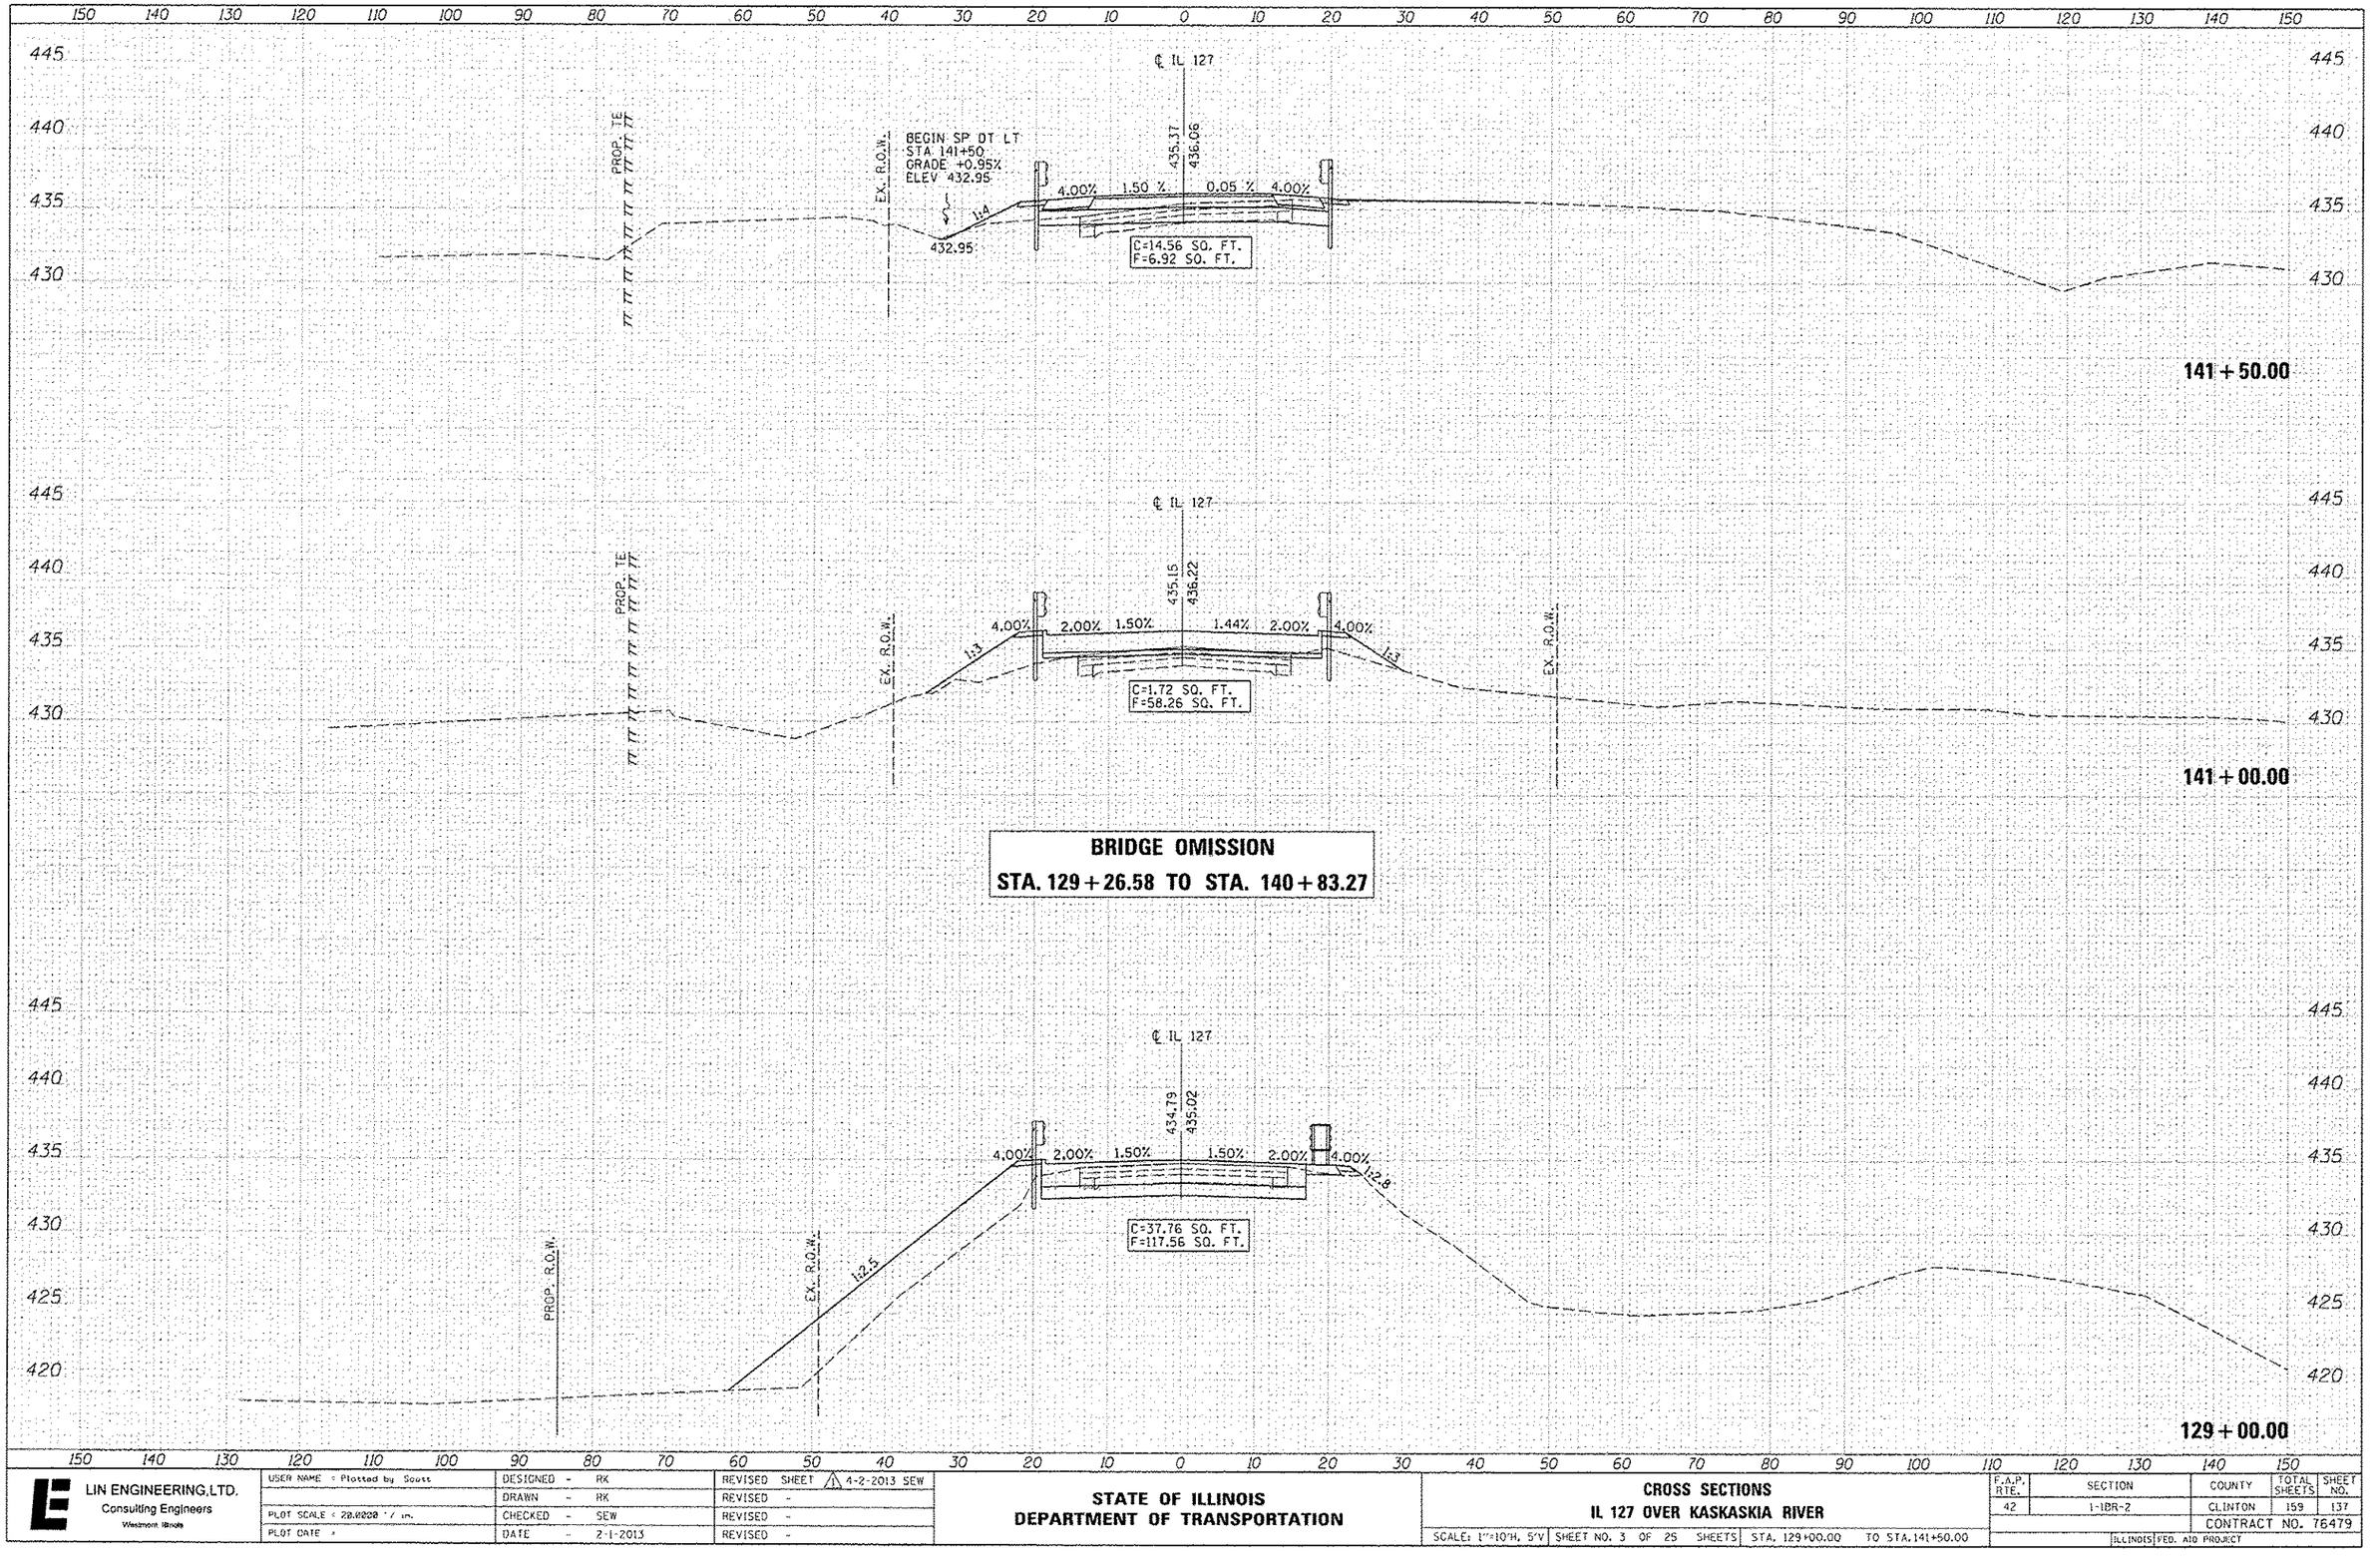

FINAL SURVEY NOTE BOOK NO. | SURVEYED PLOTTED TEMPLATE AREAS AREAS CHECKED | BY | DATE

ORIGINAL SURVEY NOTE BOOK NO. | SURVEYED PLOTTED TEMPLATE AREAS AREAS CHECKED | BY | DATE

LIN ENGINEERING, LTD.
Consulting Engineers
Westmont Illinois

USER NAME = Plotted by Scott	DESIGNED - RK	REVISED SHEET ⚠ 4-2-2013 SEW	
	DRAWN - RK	REVISED -	
PLOT SCALE = 20.0000 ' / in.	CHECKED - SEW	REVISED -	
PLOT DATE =	DATE - 2-1-2013	REVISED -	

STATE OF ILLINOIS
DEPARTMENT OF TRANSPORTATION

CROSS SECTIONS
IL 127 OVER KASKASKIA RIVER

SCALE: 1"=10'H, 5'V | SHEET NO. 3 OF 25 SHEETS | STA. 129+00.00 TO STA. 141+50.00

F.A.P. RTE.	SECTION	COUNTY	TOTAL SHEETS	SHEET NO.
42	1-1BR-2	CLINTON	159	137
		CONTRACT NO. 76479		
	ILLINOIS	FED. AID PROJECT		