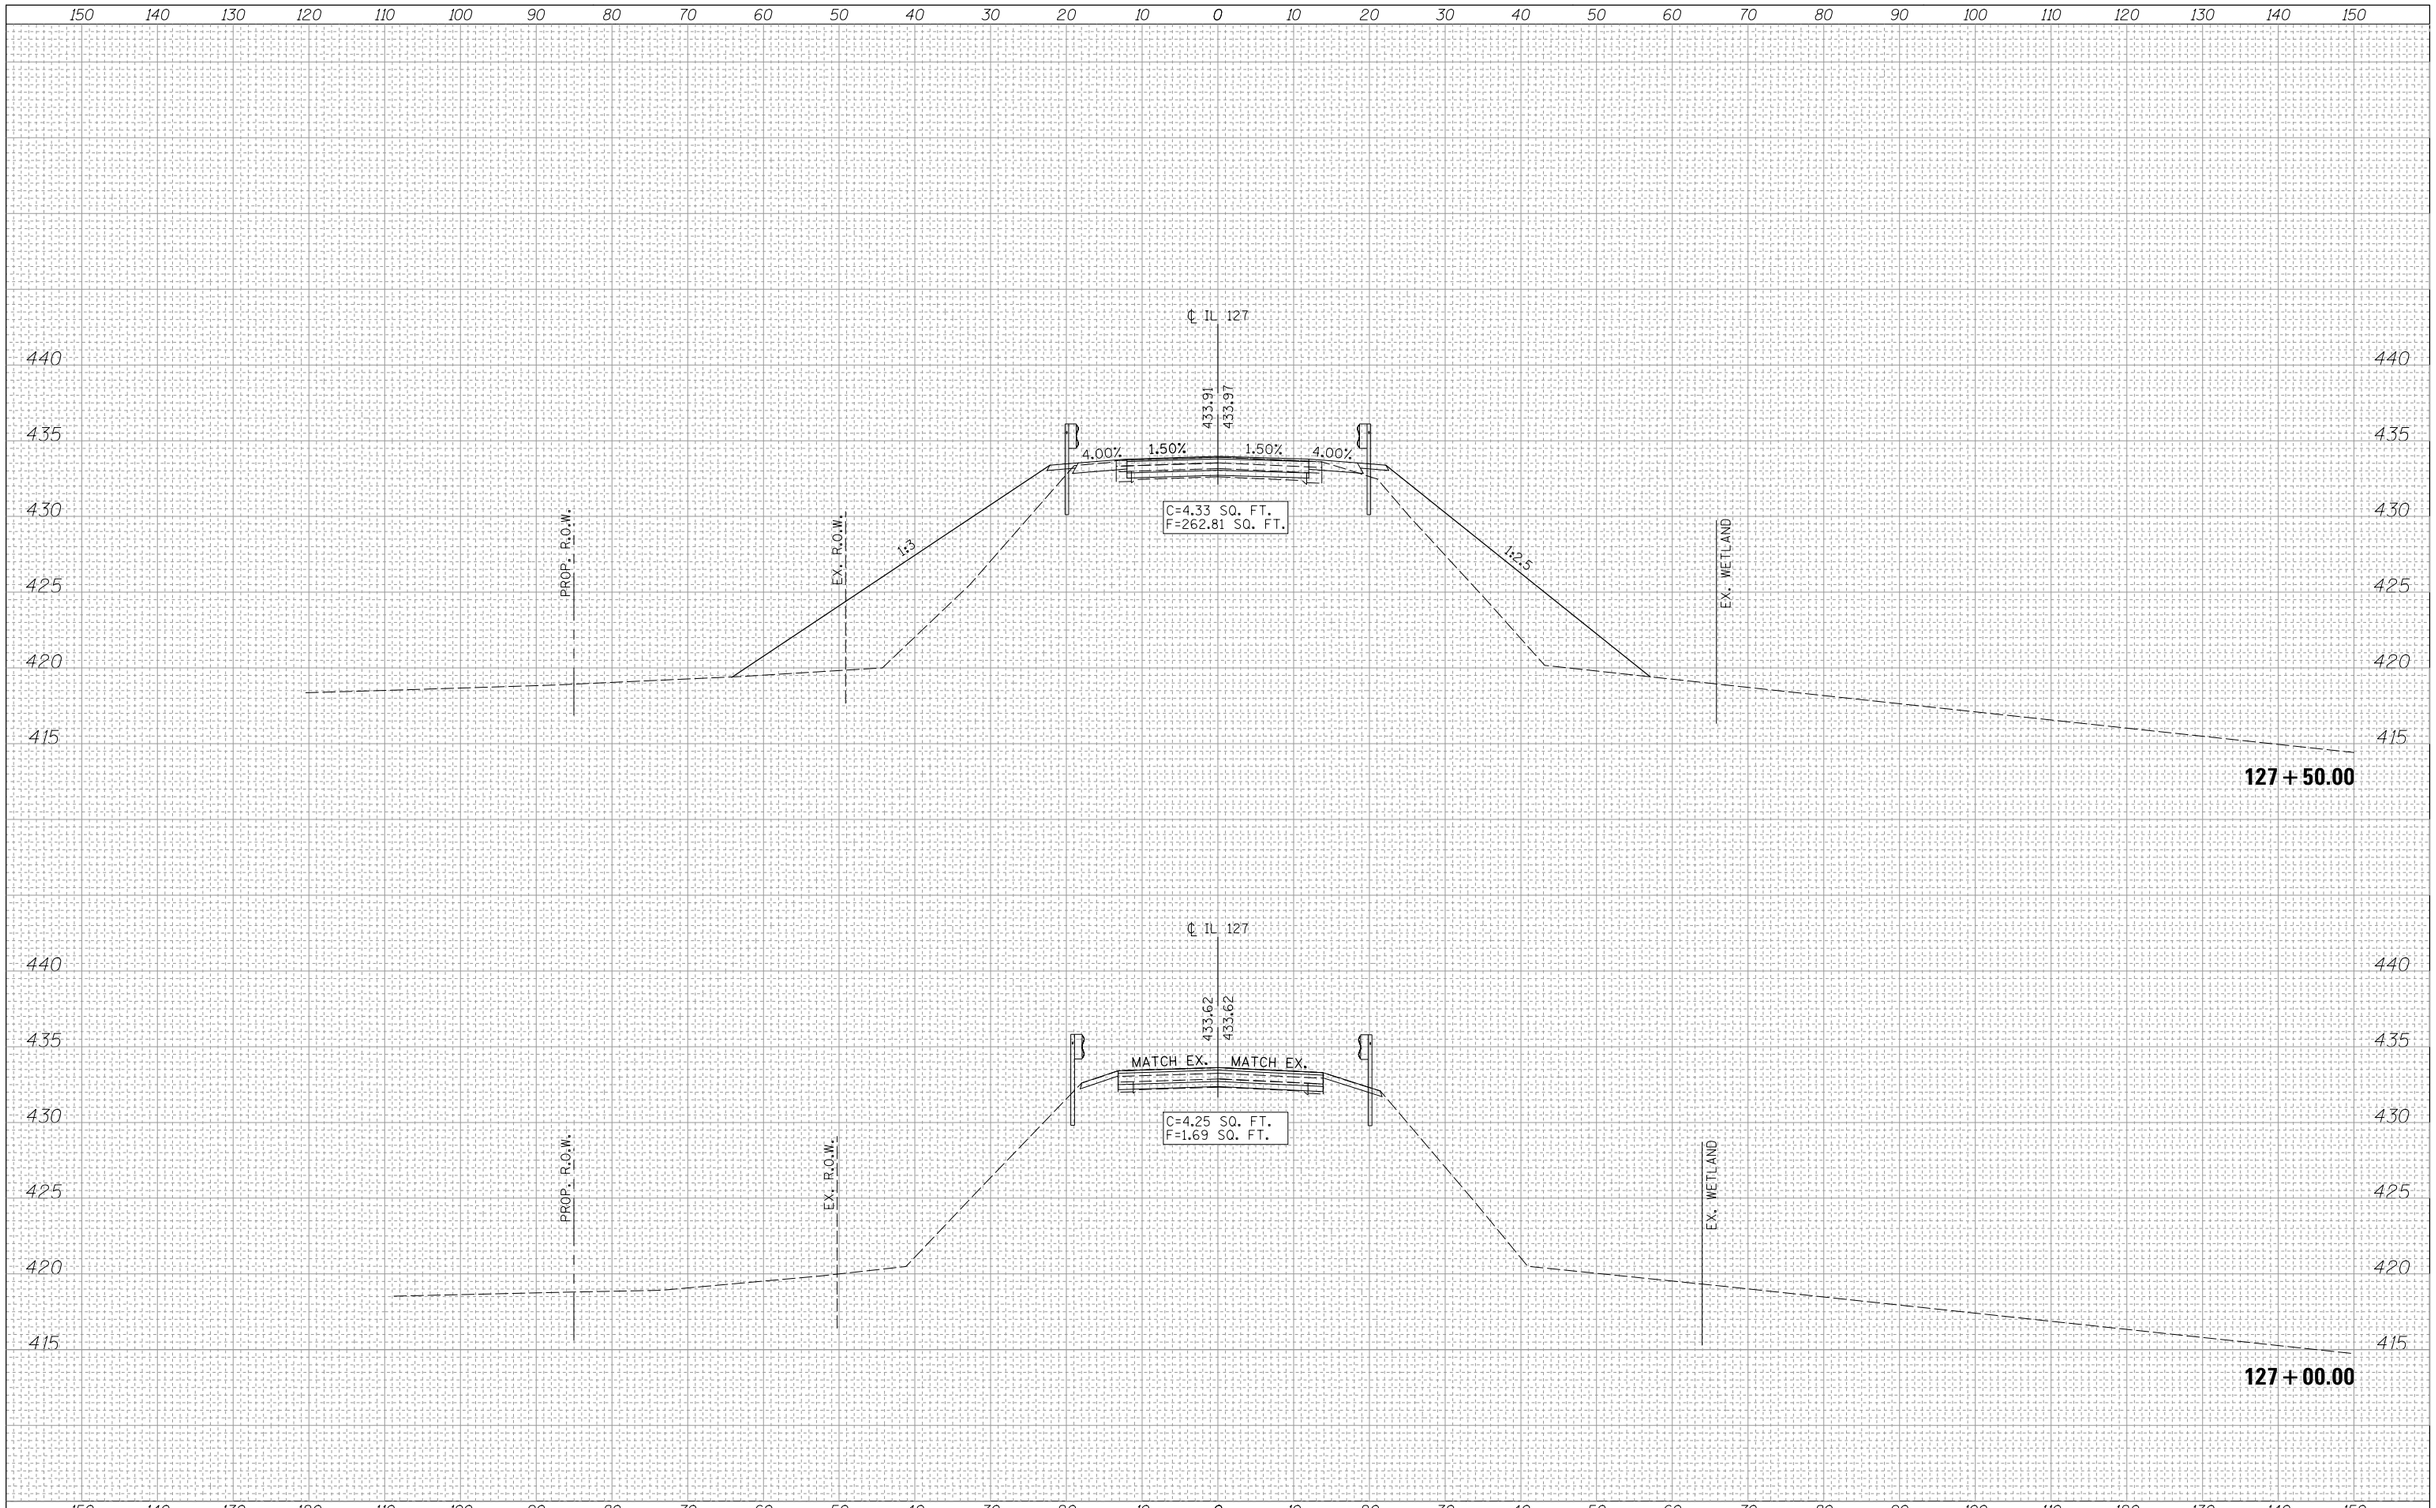

FINAL SURVEY		BY	DATE
NOTE BOOK	SURVEYED		
	PLOTTED		
	TEMPLATE		
	AREAS		
NO.	AREAS CHECKED		

ORIGINAL SURVEY		BY	DATE
NOTE BOOK	SURVEYED		
	PLOTTED		
	TEMPLATE		
	AREAS		
NO.	AREAS CHECKED		

LIN ENGINEERING, LTD.
Consulting Engineers
Westmont, Illinois

USER NAME = Plotted by Scott	DESIGNED - RK	REVISED -	
	DRAWN - RK	REVISED -	
PLOT SCALE = 20.0000 ' / in.	CHECKED - SEW	REVISED -	
PLOT DATE =	DATE - 2-1-2013	REVISED -	

STATE OF ILLINOIS
DEPARTMENT OF TRANSPORTATION

CROSS SECTIONS
IL 127 OVER KASKASKIA RIVER

SCALE: 1"=10'H, 5'V | SHEET NO. 1 OF 25 SHEETS | STA. 127+00.00 TO STA.127+50.00

F.A.P. RTE.	SECTION	COUNTY	TOTAL SHEETS	SHEET NO.
42	1-1BR-2	CLINTON	159	135
		CONTRACT NO. 76479		
		ILLINOIS FED. AID PROJECT		