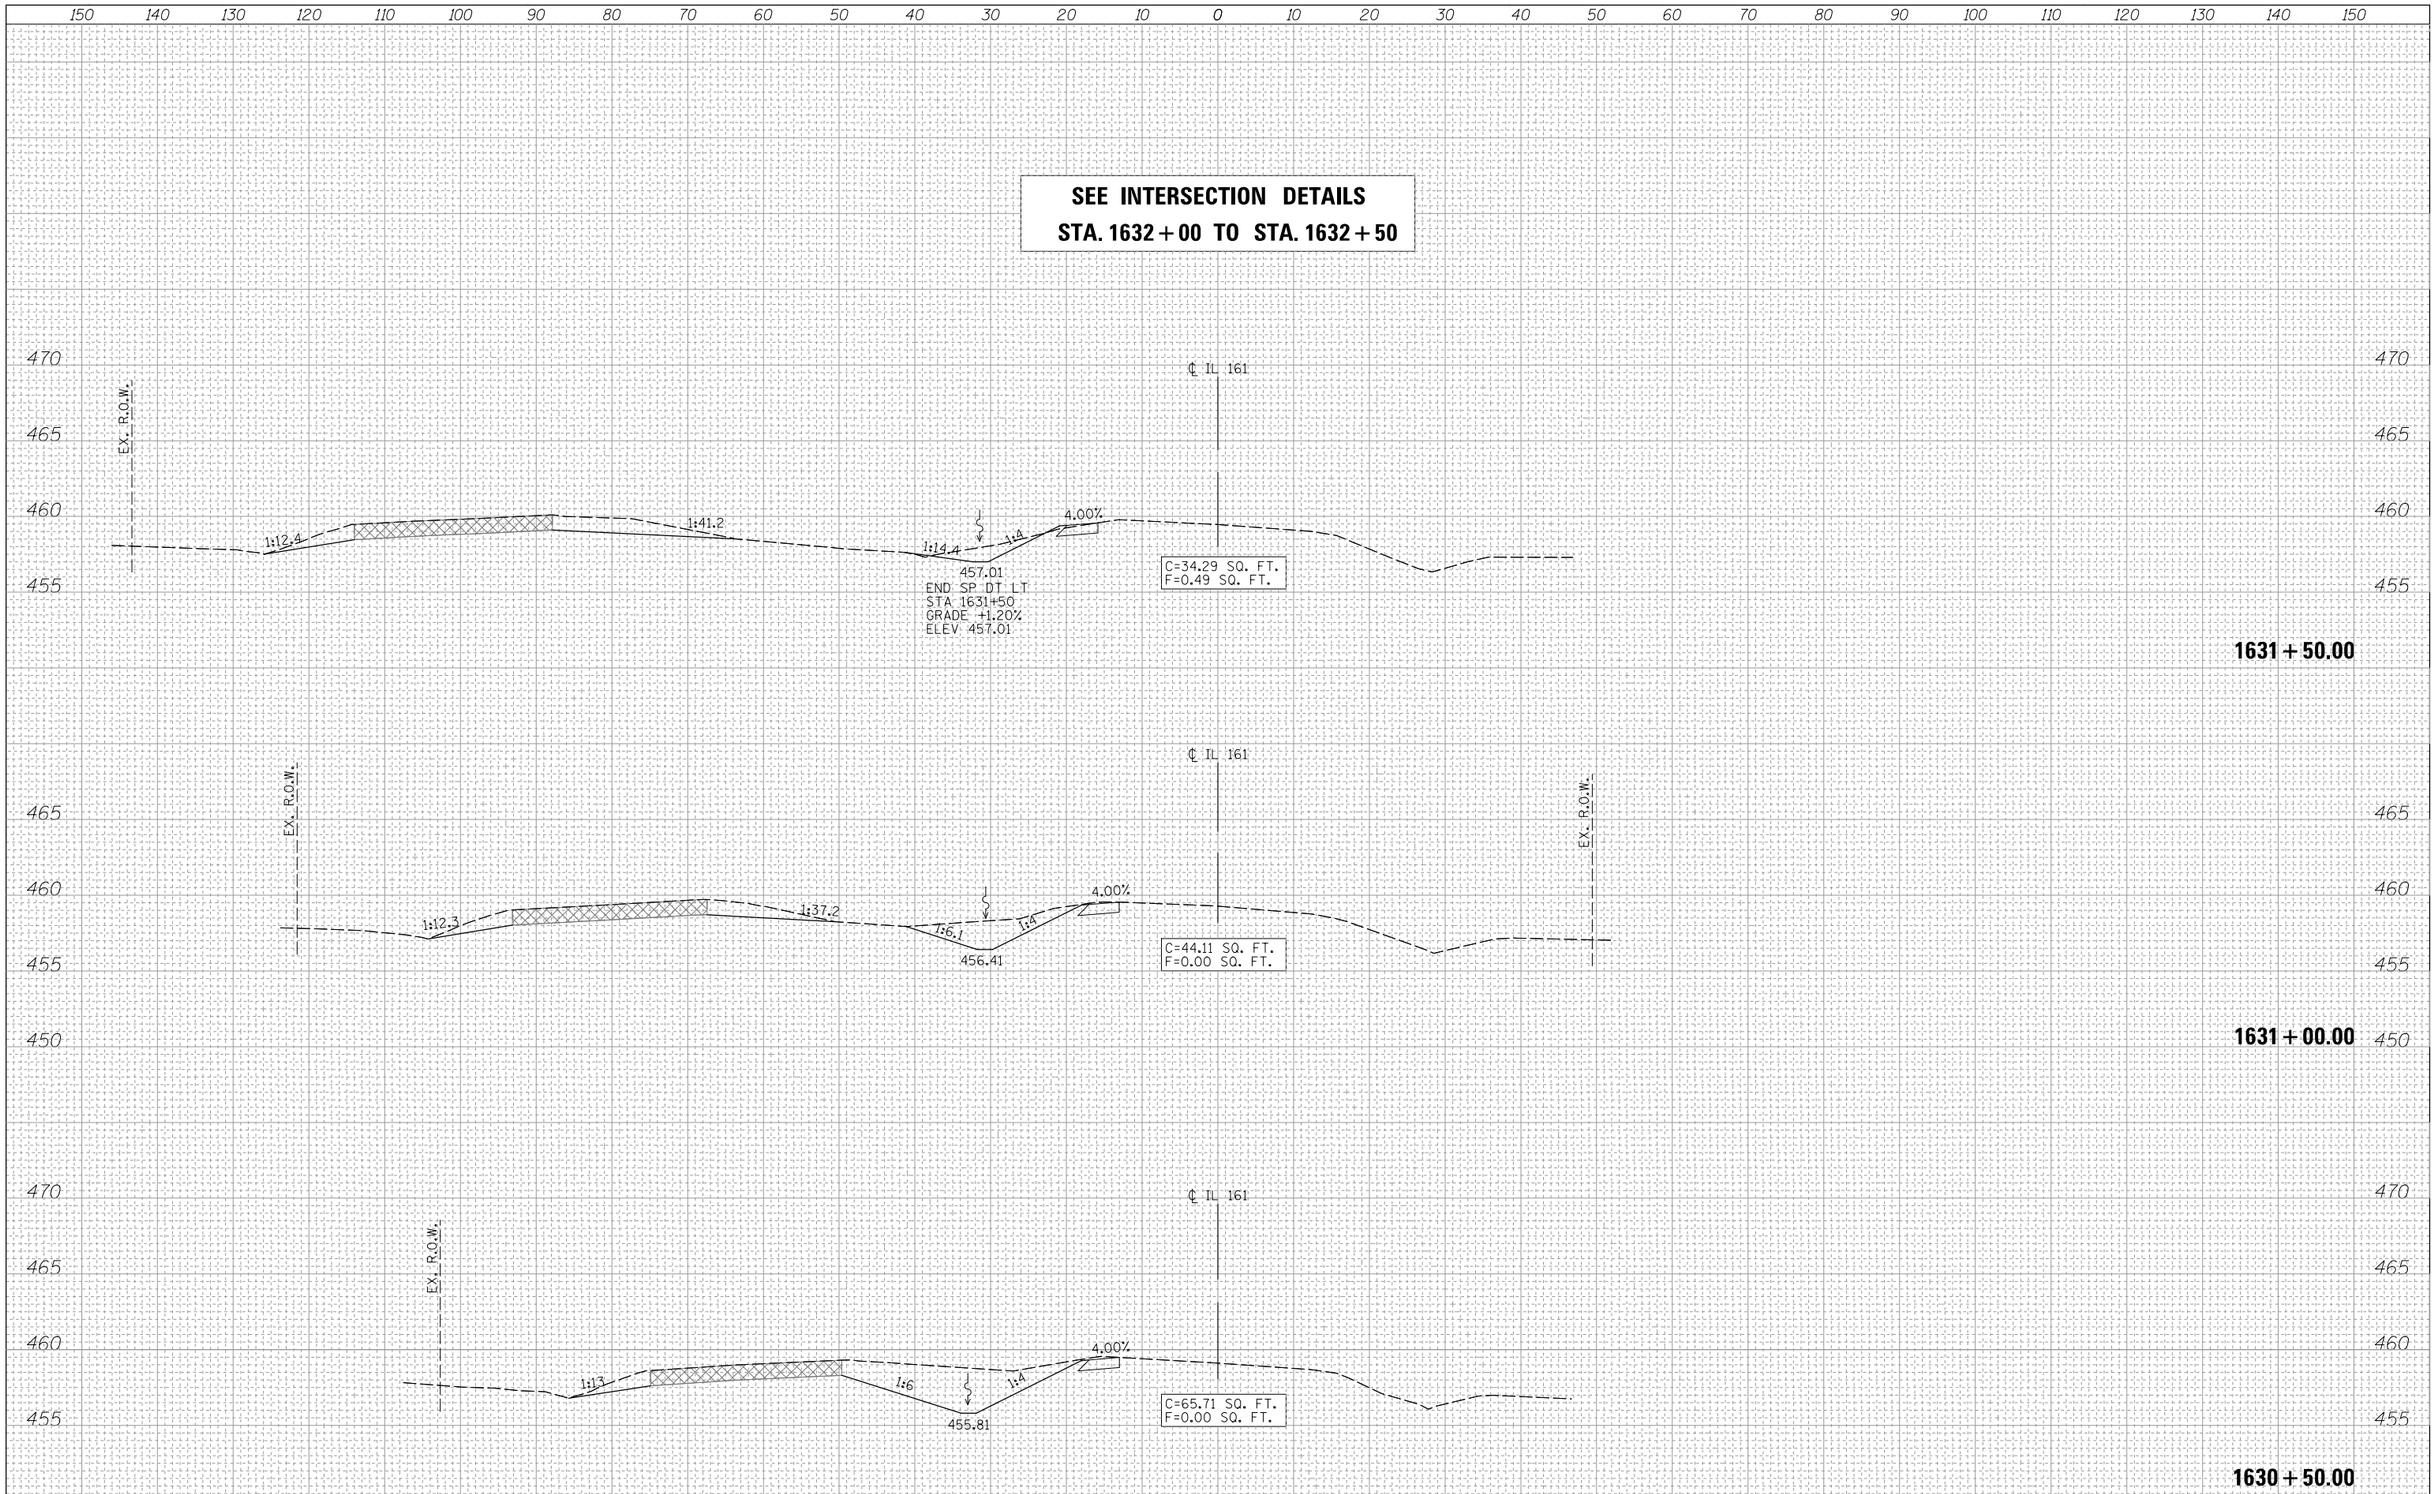


| FINAL SURVEY | | BY | DATE |
|---|---|---|---|
| NOTE BOOK | SURVEYED | | |
| | PLOTTED | | |
| | TEMPLATE | | |
| | AREAS | | |
| NO. | AREAS CHECKED | | |

| ORIGINAL SURVEY | | BY | DATE |
|---|---|---|---|
| NOTE BOOK | SURVEYED | | |
| | PLOTTED | | |
| | TEMPLATE | | |
| | AREAS | | |
| NO. | AREAS CHECKED | | |

LIN ENGINEERING, LTD.
Consulting Engineers
Westmont, Illinois

| | | |
|---|---|---|
| USER NAME = Plotted by Scott | DESIGNED - RK | REVISED - |
| | DRAWN - RK | REVISED - |
| PLOT SCALE = 20.0000 ' / in. | CHECKED - SEW | REVISED - |
| PLOT DATE = | DATE - 2-1-2013 | REVISED - |

**STATE OF ILLINOIS**
**DEPARTMENT OF TRANSPORTATION**

**CROSS SECTIONS**
**IL 161**

SCALE: 1"=10'H, 5'V | SHEET NO. 24 OF 25 SHEETS | STA. 1630+50.00 TO STA. 1631+50.00

| F.A.P. RTE. | SECTION | COUNTY | TOTAL SHEETS | SHEET NO. |
|---|---|---|---|---|
| 42 | 1-1BR-2 | CLINTON | 159 | 158 |
| | | CONTRACT NO. 76479 | | |
| | | ILLINOIS FED. AID PROJECT | | |