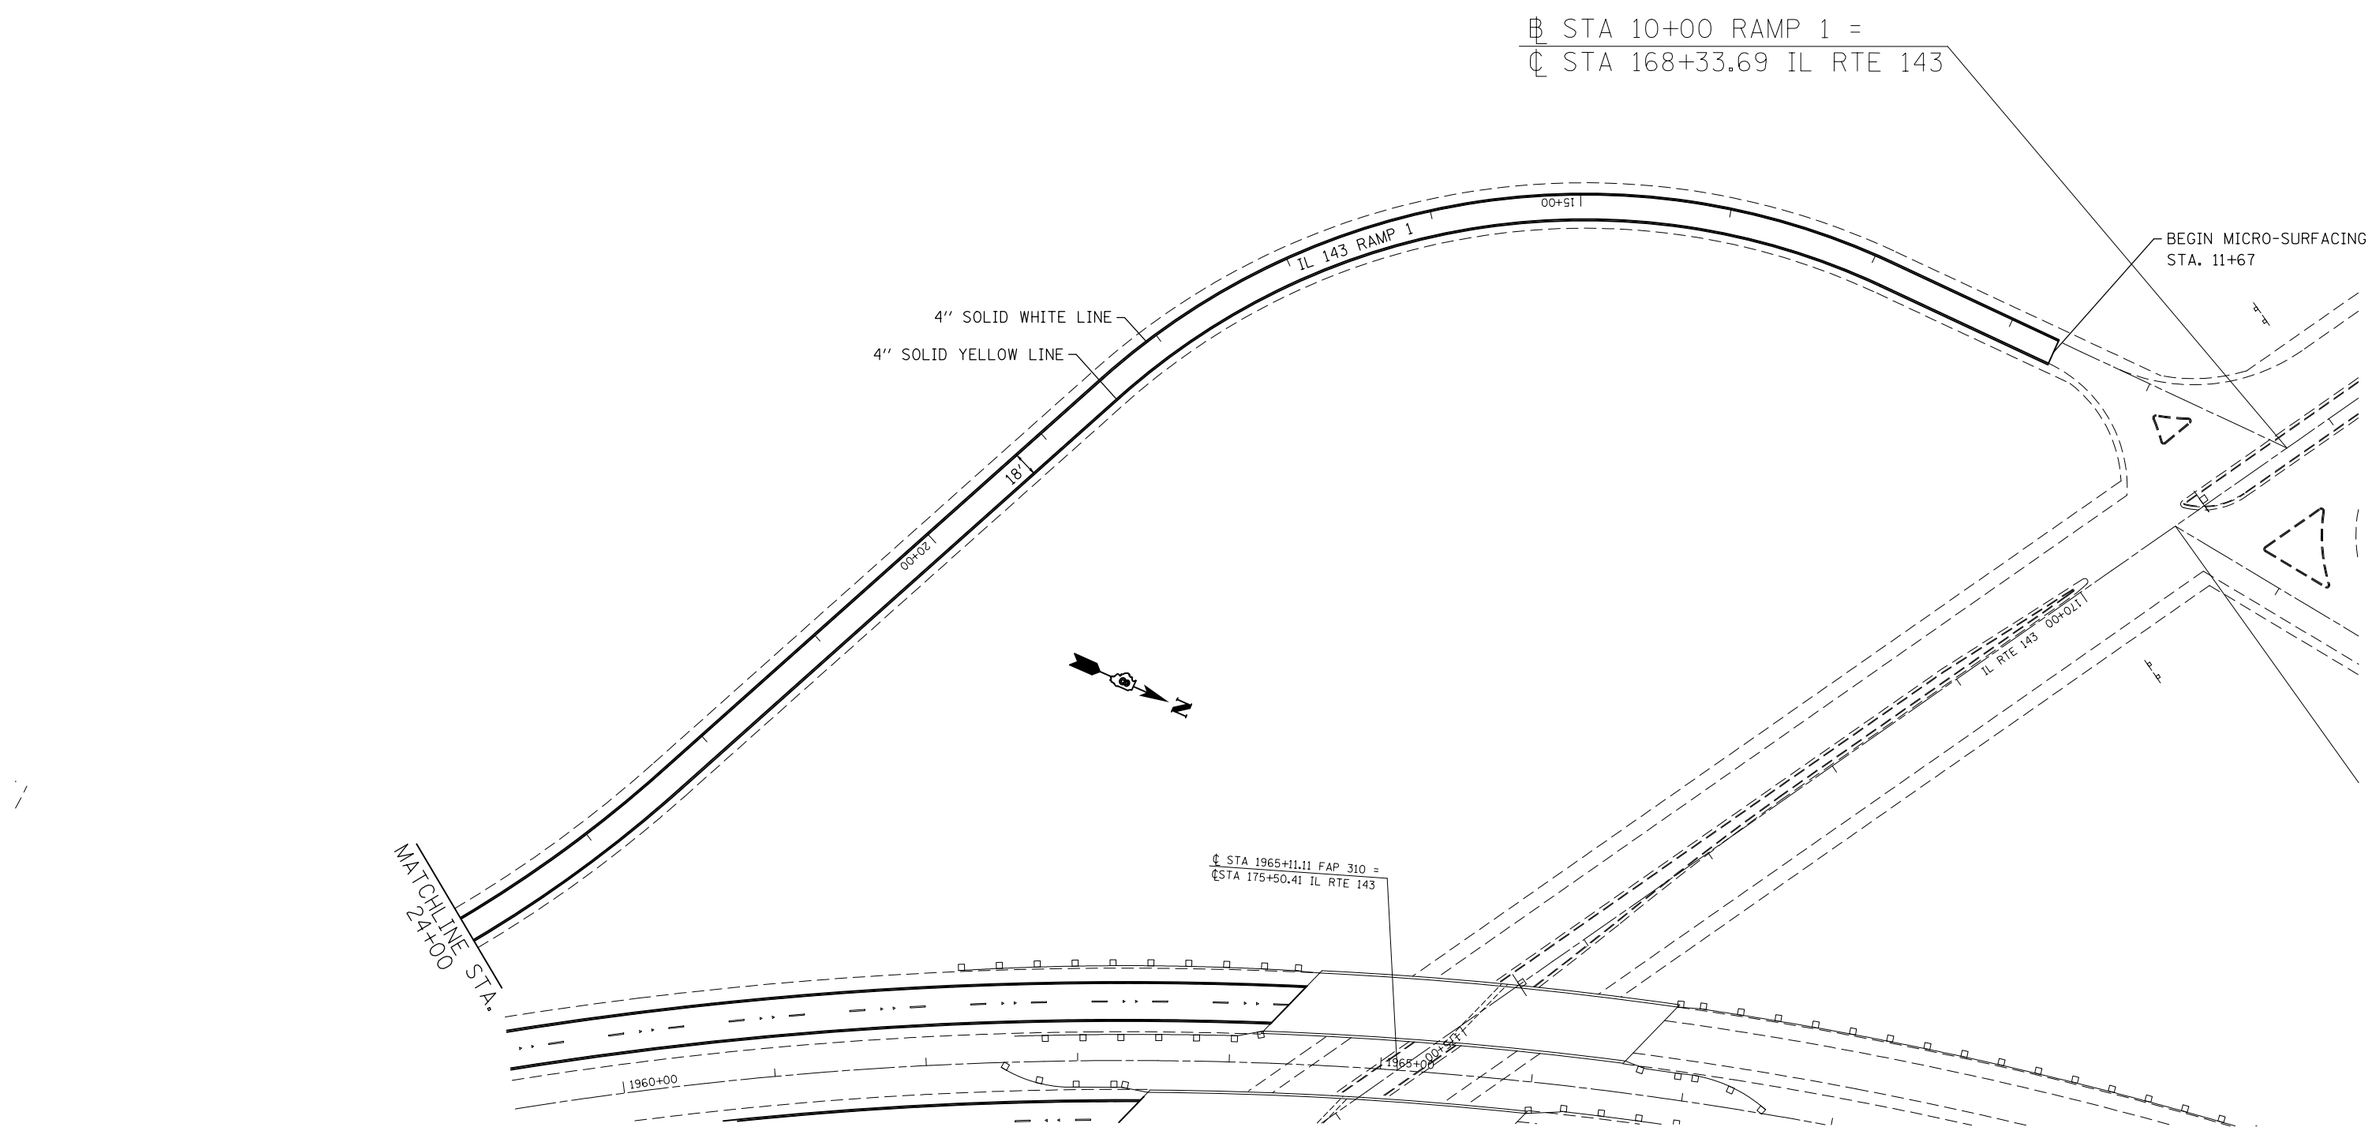

FILE NAME = c:\pw_work\pwidot\burnsideem\d0298743\d76f87-sht-plan.dgn	USER NAME = burnsideem	DESIGNED -	REVISED -	STATE OF ILLINOIS DEPARTMENT OF TRANSPORTATION	PLAN SHEET	F.A.P. RTE. 310	SECTION 60-(9,10,11)RS-1	COUNTY MADISON	TOTAL SHEETS 21 / SHEET NO. 19
	PLOT SCALE = 100.0000 ' / in.	DRAWN -	REVISED -					CONTRACT NO. 76F87	
	PLOT DATE = 12/5/2012	CHECKED -	REVISED -						
		DATE -	REVISED -		SCALE: SHEET NO. OF SHEETS STA. 1730+00 TO STA. 1760+00	FED. ROAD DIST. NO.	ILLINOIS	FED. AID PROJECT	