STAGE 2

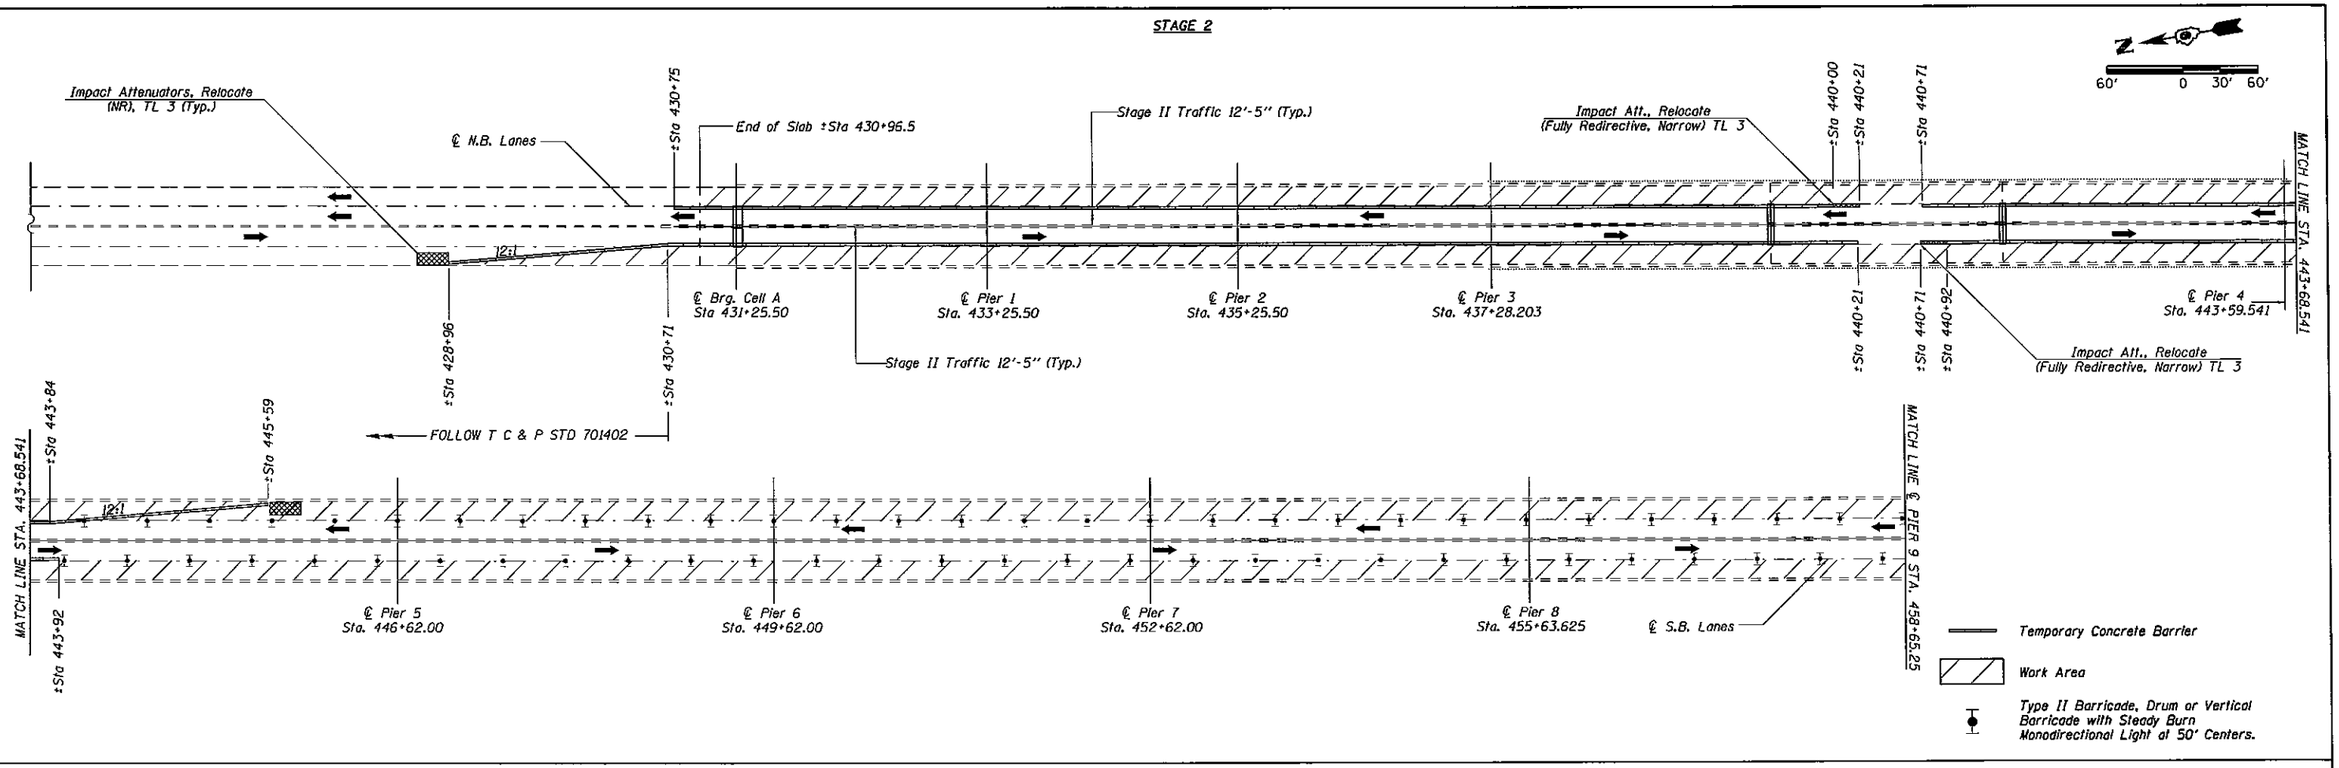

STAGE 2

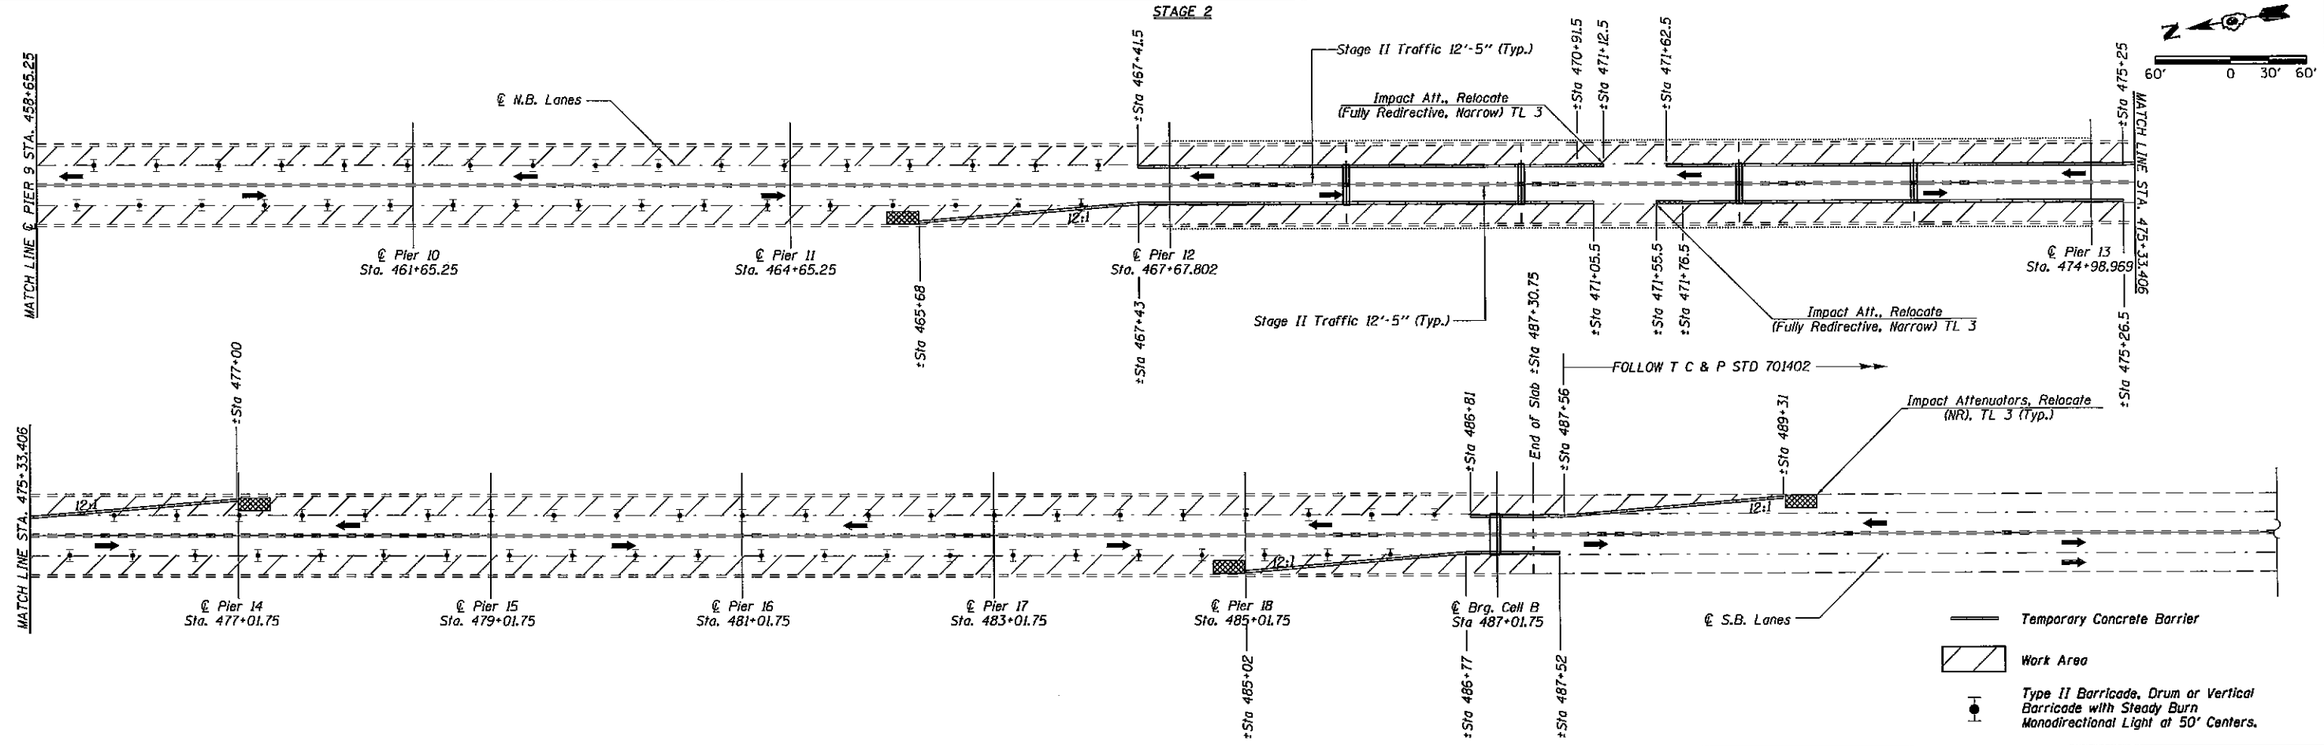

FILE NAME = c:\pw_work\pwidot\holsteadtw\d0326862\D76293-sht-plan.dgn	USER NAME = holsteadtw	DESIGNED -	REVISED -
		DRAWN -	REVISED -
	PLOT SCALE = 120.0000 ' / in.	CHECKED -	REVISED -
Default	PLOT DATE = 2/1/2013	DATE -	REVISED -

STATE OF ILLINOIS
DEPARTMENT OF TRANSPORTATION

STAGE CONSTRUCTION
STAGE II

SCALE: | SHEET OF SHEETS | STA. | TO STA.

F.A.I. RTE.	SECTION	COUNTY	TOTAL SHEETS	SHEET NO.
24	BSMART 2013-1	MASSAC	23	7
		CONTRACT NO. 78293		
	ILLINOIS FED. AID PROJECT			