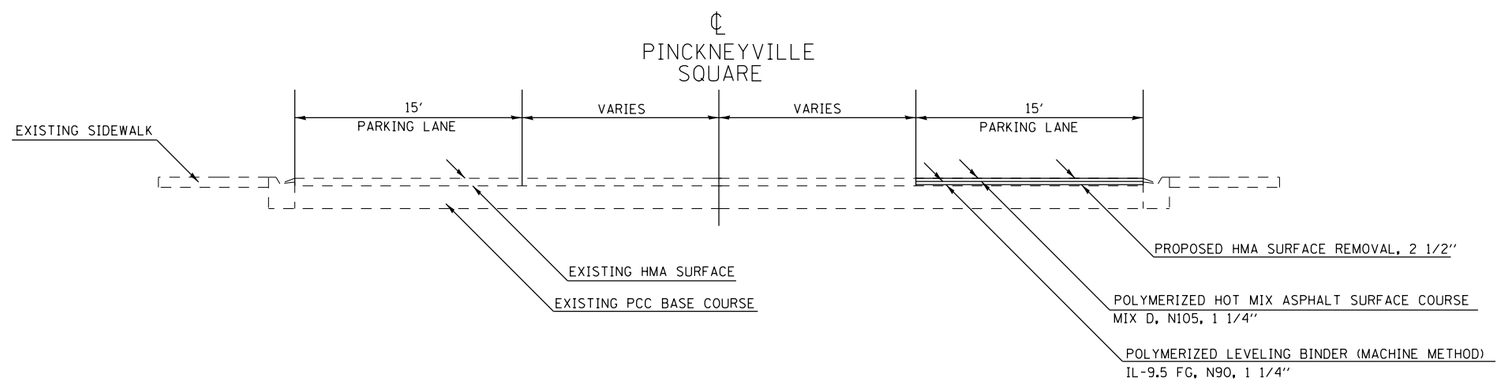

TO BE USED

STA 9+17 TO STA 10+13.5

FILE NAME =	USER NAME = $USER$	DESIGNED -	REVISED -	STATE OF ILLINOIS DEPARTMENT OF TRANSPORTATION	TYPICAL SECTIONS PINCKNEYVILLE SQUARE	F.A.P. RTE.	SECTION	COUNTY	TOTAL SHEETS	SHEET NO.
c:\pw_work\pwidot\pufferaa\d0310837\78324-shtb-typ_sch_ties.dgn		DRAWN -	REVISED -			42	8(N-1)	PERRY	26	6
	PLOT SCALE = 10.0000 ' / in.	CHECKED -	REVISED -					CONTRACT NO. 78324		
$MODELNAME$	PLOT DATE = 2/5/2013	DATE -	REVISED -		SCALE: SHEET OF SHEETS STA. TO STA.		ILLINOIS FED. AID PROJECT			