F.A.U. RTE	SECTION	COUNTY	TOTAL SHEETS	SHEET NO.
N/A	*	KANKAKEE	18	10

CONTRACT NO. 87539

FED. ROAD DIST. NO.	ILLINOIS	FED. AID PROJECT
*10	00276 -00 -BT	

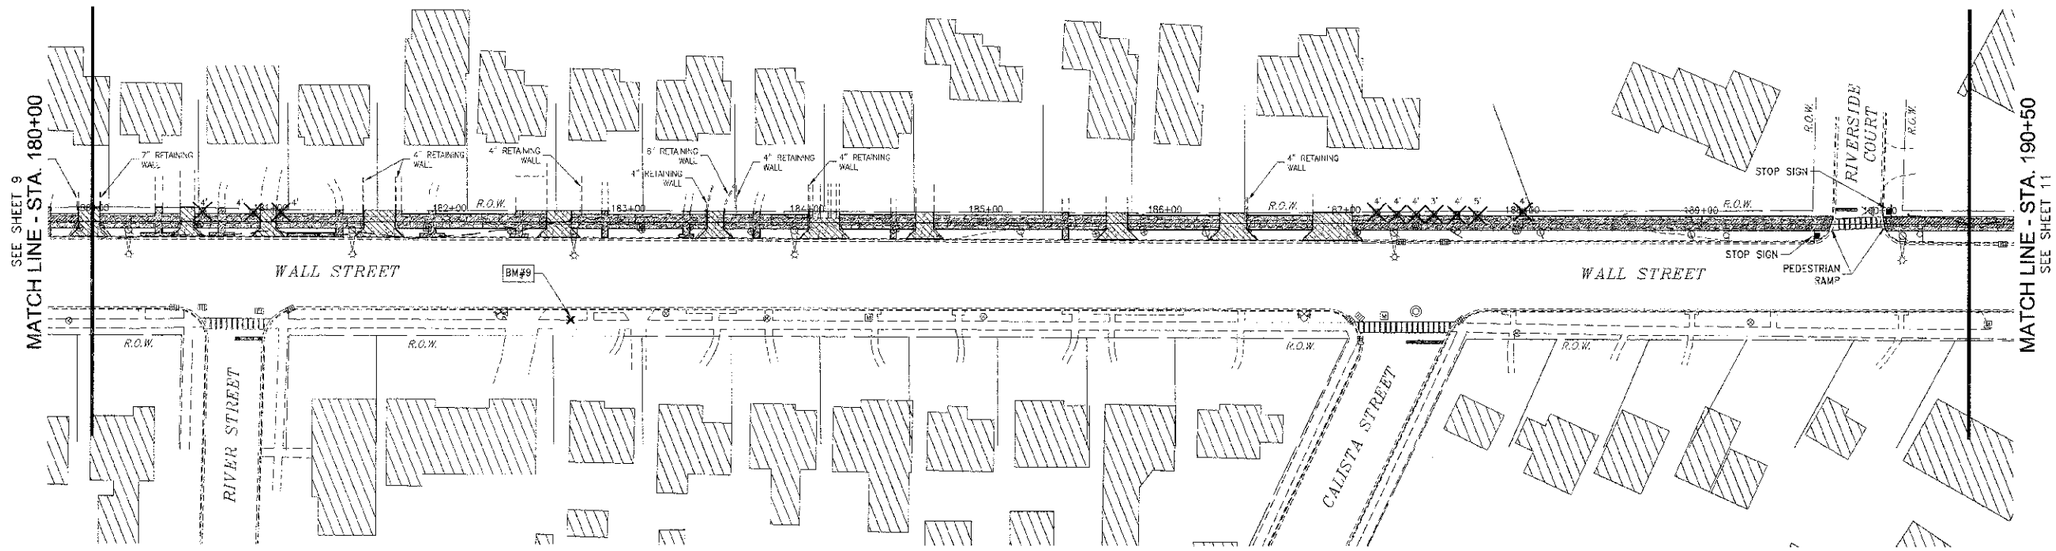

NOTE: THE TRAIL SHALL MAINTAIN THE PEDESTRIAN ACCESS ROUTE THROUGH DRIVEWAYS. THE AMERICAN WITH DISABILITIES ACT REQUIRES THAT THE PEDESTRIAN ACCESS ROUTE HAVE A MAXIMUM 2.0% CROSS SLOPE.

GRAPHIC SCALE (IN FEET)
1 inch = 40 ft.

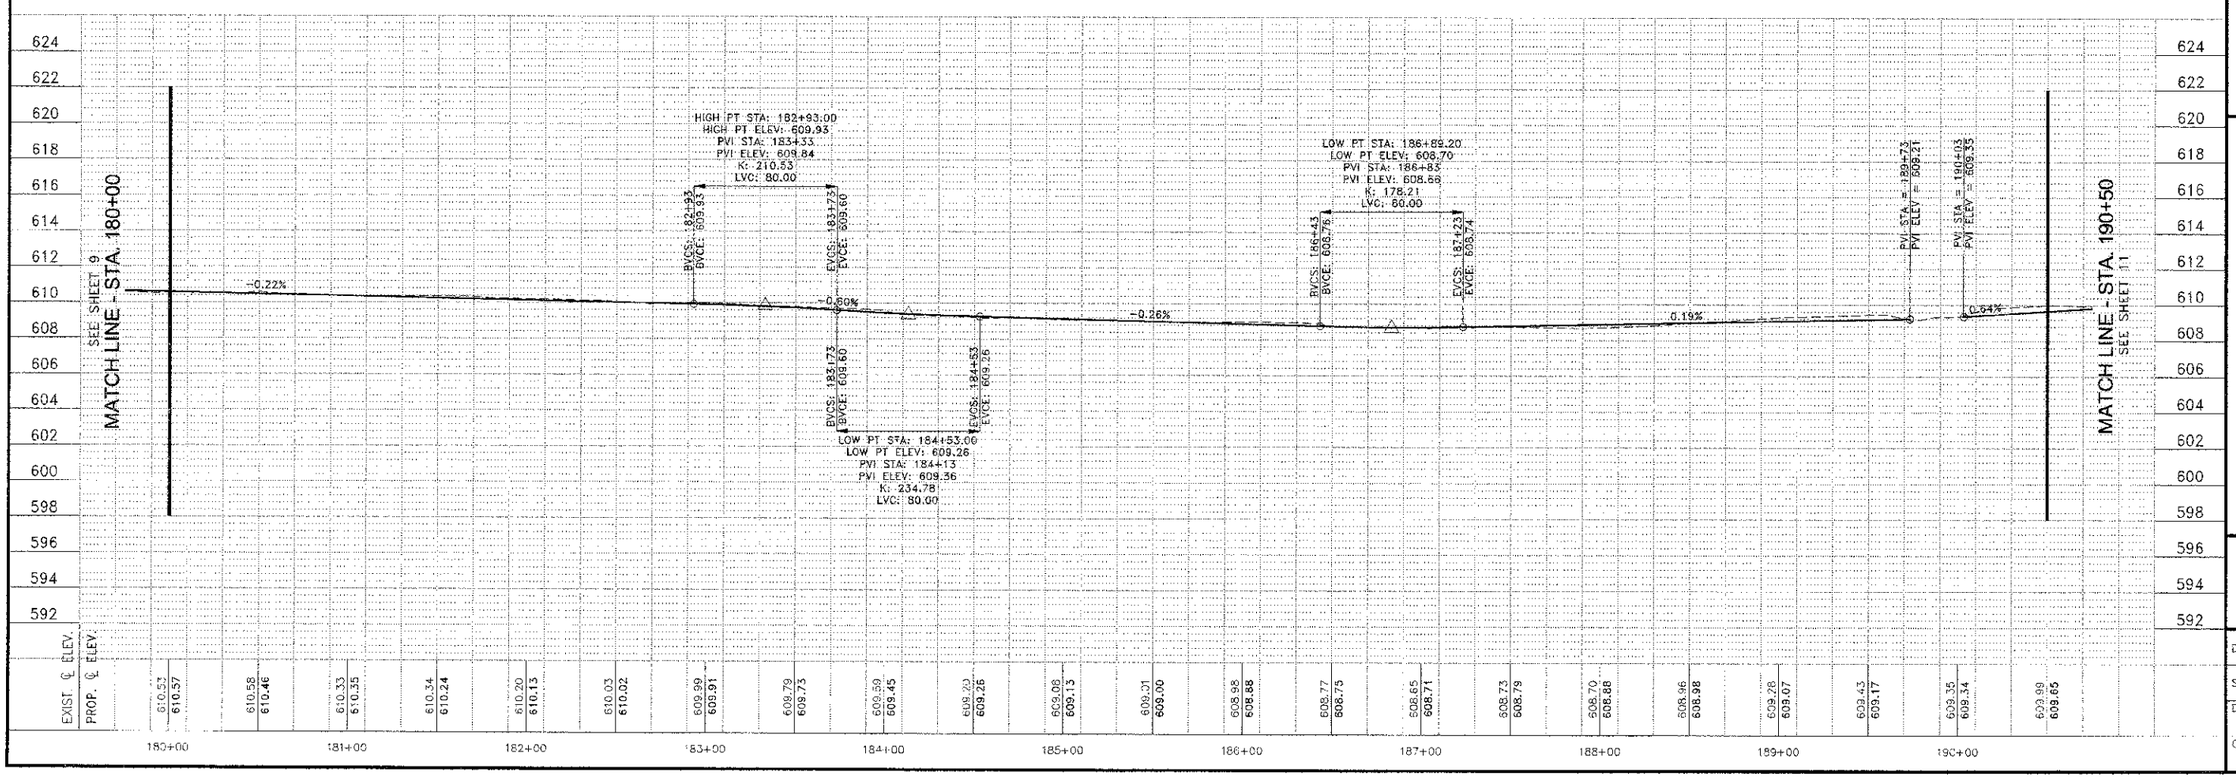

TYSON ENGINEERING, INC.
CONSULTING CIVIL ENGINEERS
LAND SURVEYORS
DESIGN FIRM LICENSE #184-001-36
367 SOUTH SCHUYLER AVENUE
KANKAKEE, ILLINOIS 60901
PHONE (815) 932-7406

This document and the ideas and designs incorporated herein, as an instrument of professional service, is the property of Tyson Engineering Inc. and is not to be used in whole or in part, for any other project without written authorization of Tyson Engineering Inc.

Do not scale drawings. Use dimensions only.

Contractor shall be responsible for verifying all dimensions.

Information hereon and herein is confidential.

REVISIONS

NO.	DATE	BY	DESCRIPTION
1	7/6/12	MRG	PER DOT REVIEW

PLAN & PROFILE
STA. 180+00 TO STA. 190+50

PROJECT:
PROPOSED IMPROVEMENTS FOR
RIVERFRONT TRAIL PHASE II
KANKAKEE, ILLINOIS

SECTION
10-00276-00-BT

DATE: 6/7/12	JOB NO. E10054
SCALE: HORZ.: 1"=40' VERT.: 1"=4'	FILE NO.
DRAWN BY: MRG	SHEET
CHECKED BY: SRM	10