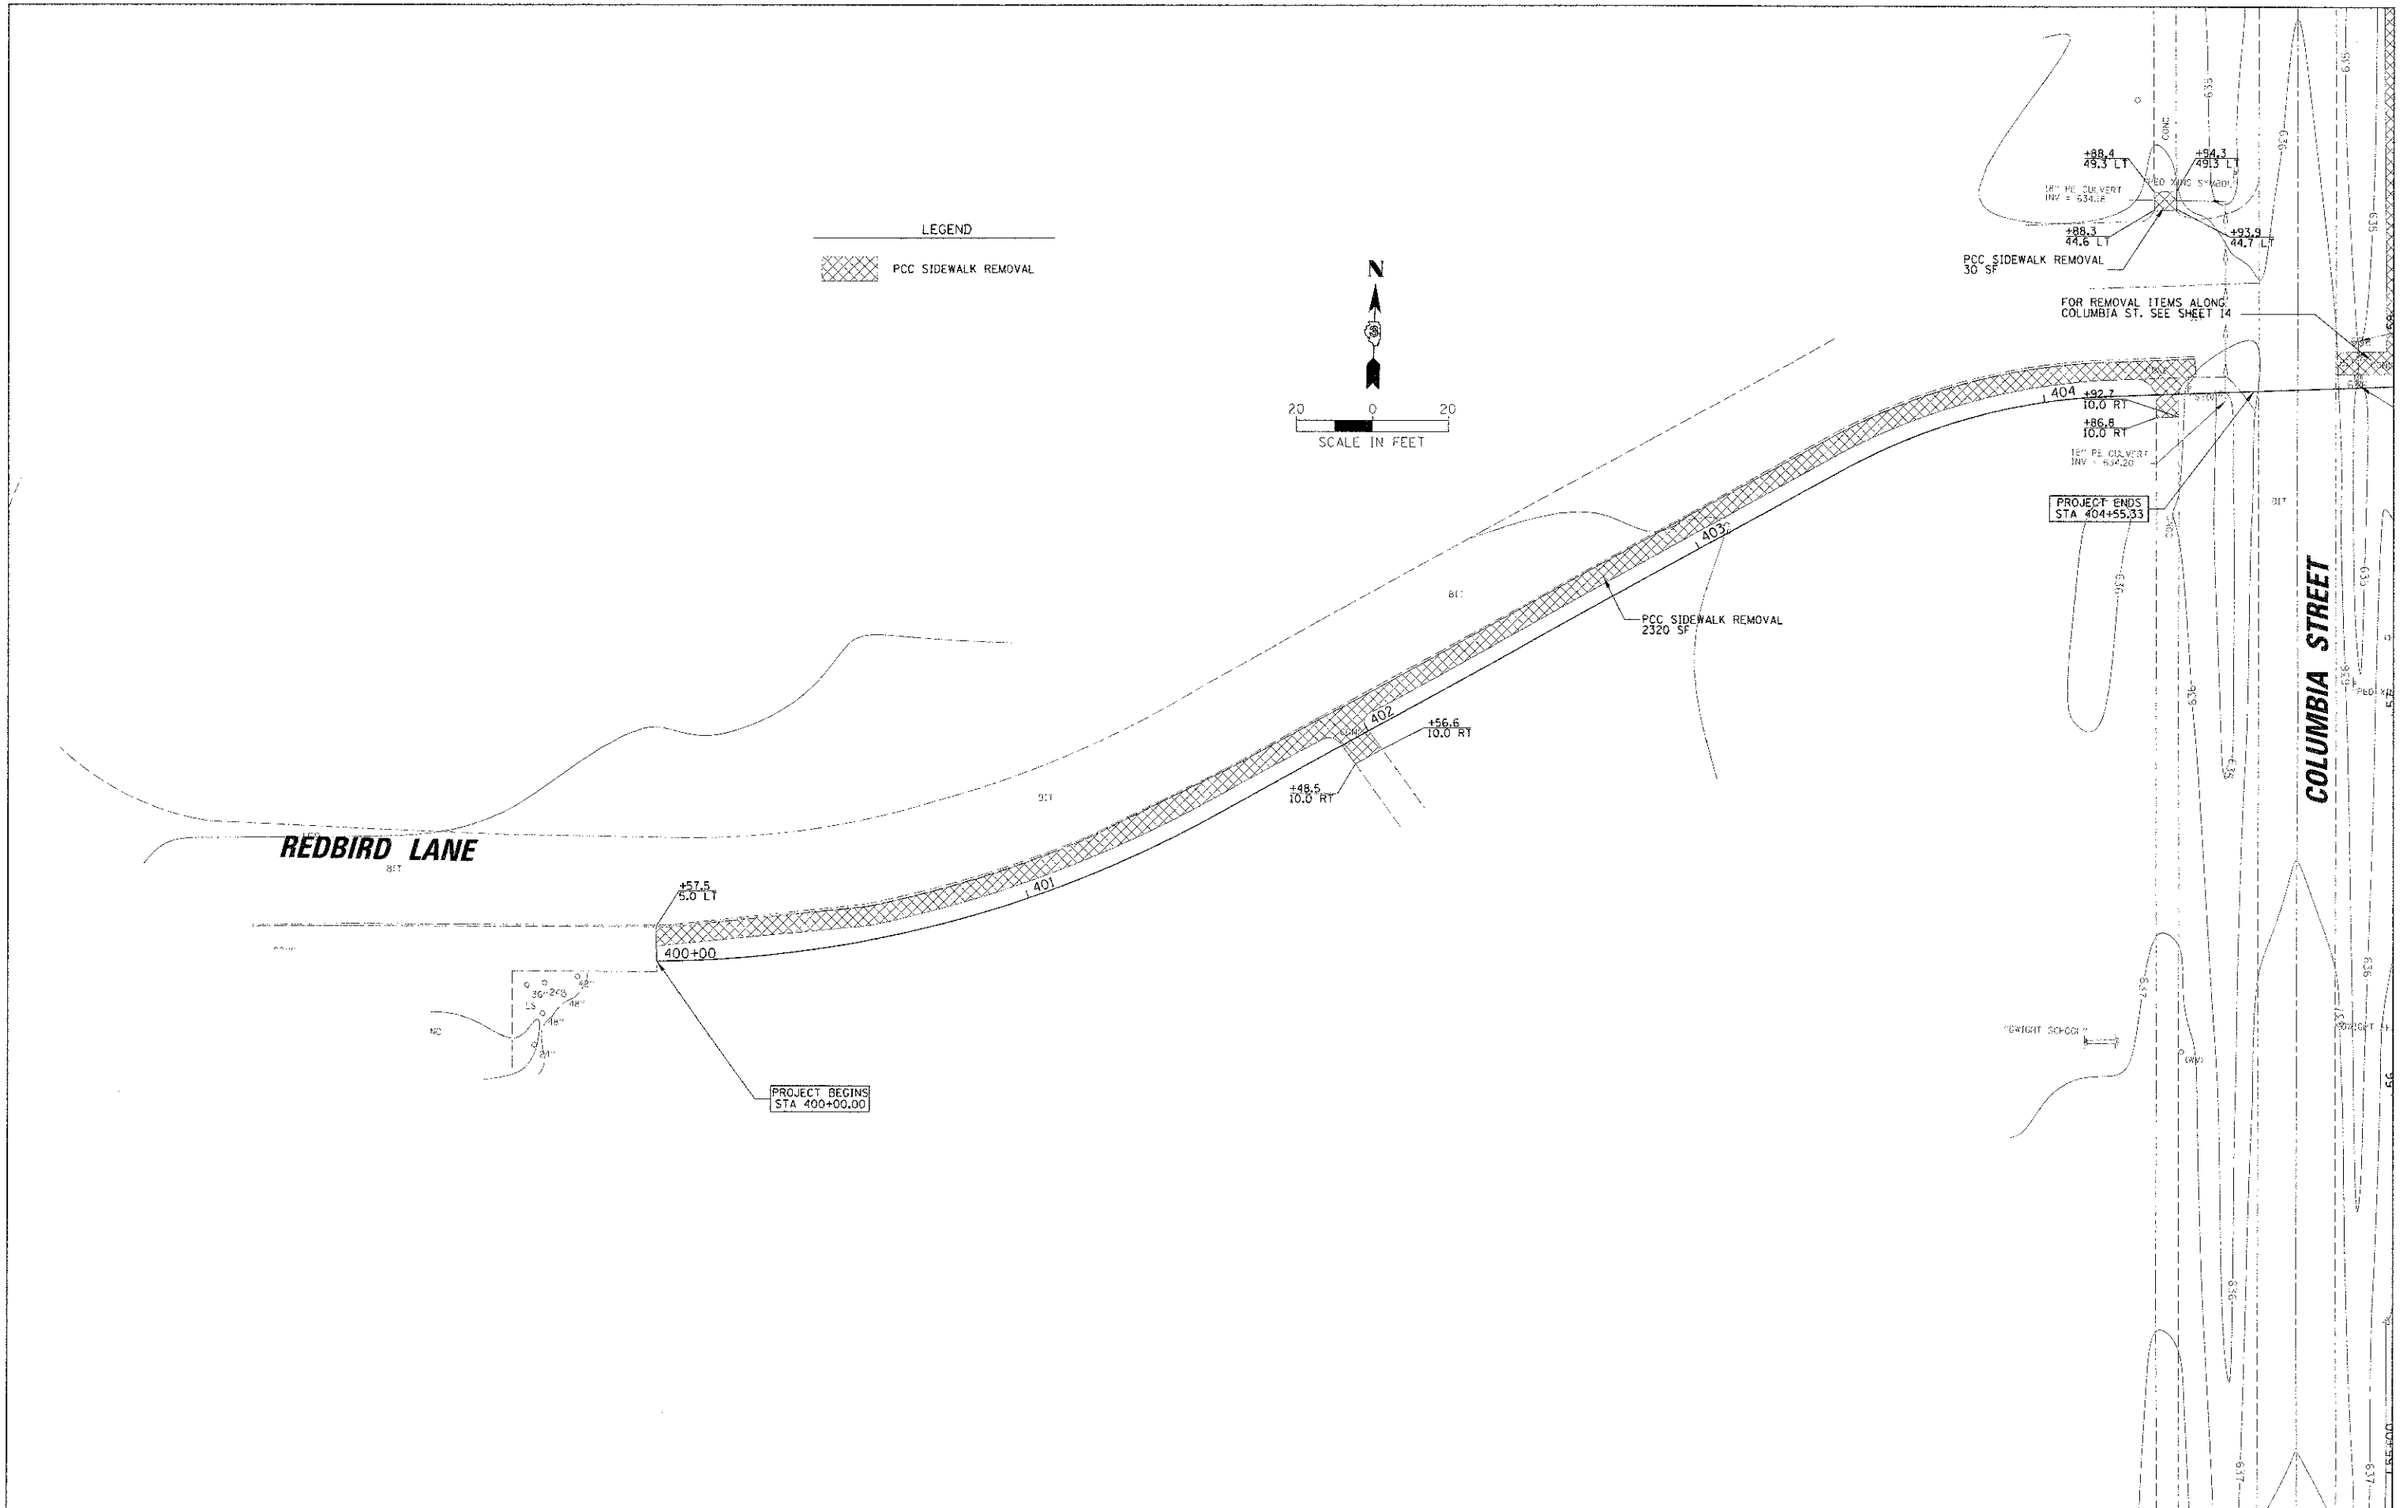

FILE NAME = X:\Dwight\09039P0032A\Civil\REM2-R32.dgn	USER NAME = CMCCOLLOM	DESIGNED - CJM	REVISED -	STATE OF ILLINOIS DEPARTMENT OF TRANSPORTATION	EXISTING CONDITIONS AND REMOVAL PLAN REDBIRD LANE	F.A. RTE.	SECTION	COUNTY	TOTAL SHEETS / SHEET NO.
		DRAWN - CJM	REVISED -				12-00051-00-SW	LIVINGSTON	40 / 13
	PLOT SCALE = 20'	CHECKED - REH	REVISED -					CONTRACT NO. 87547	
	PLOT DATE = 2/7/2013	DATE - 02/08/13	REVISED -		SCALE: SHEET NO. 2 OF 5 SHEETS STA. 400+00.00 TO STA. 406+14.34		ILLINOIS FED. AID PROJECT		