N

20 0 20
SCALE IN FEET

MATCHLINE STA 106+00

PROJECT BEGINS
STA 100+06.03

RESIDENTIAL GARAGE

RESTORATION
AREA, 197 SQ YD

RESTORATION
AREA, 215 SQ YD

PCC SIDEWALK, 5"
4700 SF

PIPE CULVERT, 12"
15 LF
N INV = 632.29
S INV = 632.10

+19.0
4.0 RT

+14.0
9.0 RT

FOR IMPROVEMENTS ALONG
COLUMBIA ST. SEE SHEET 20

FARM FIELD

CONC

GARDEN

GRAV

SIGN LEGEND

1 W11-2
FLORESCENT YELLOW GREEN
36" x 36"

2 AHEAD
W16-9P
FLORESCENT YELLOW GREEN
24" x 12"

3 STOP
R1-1
30" x 30"

LEGEND

PCC SIDEWALK, 5"
DETECTABLE WARNING
SIGN
PIPE CULVERT

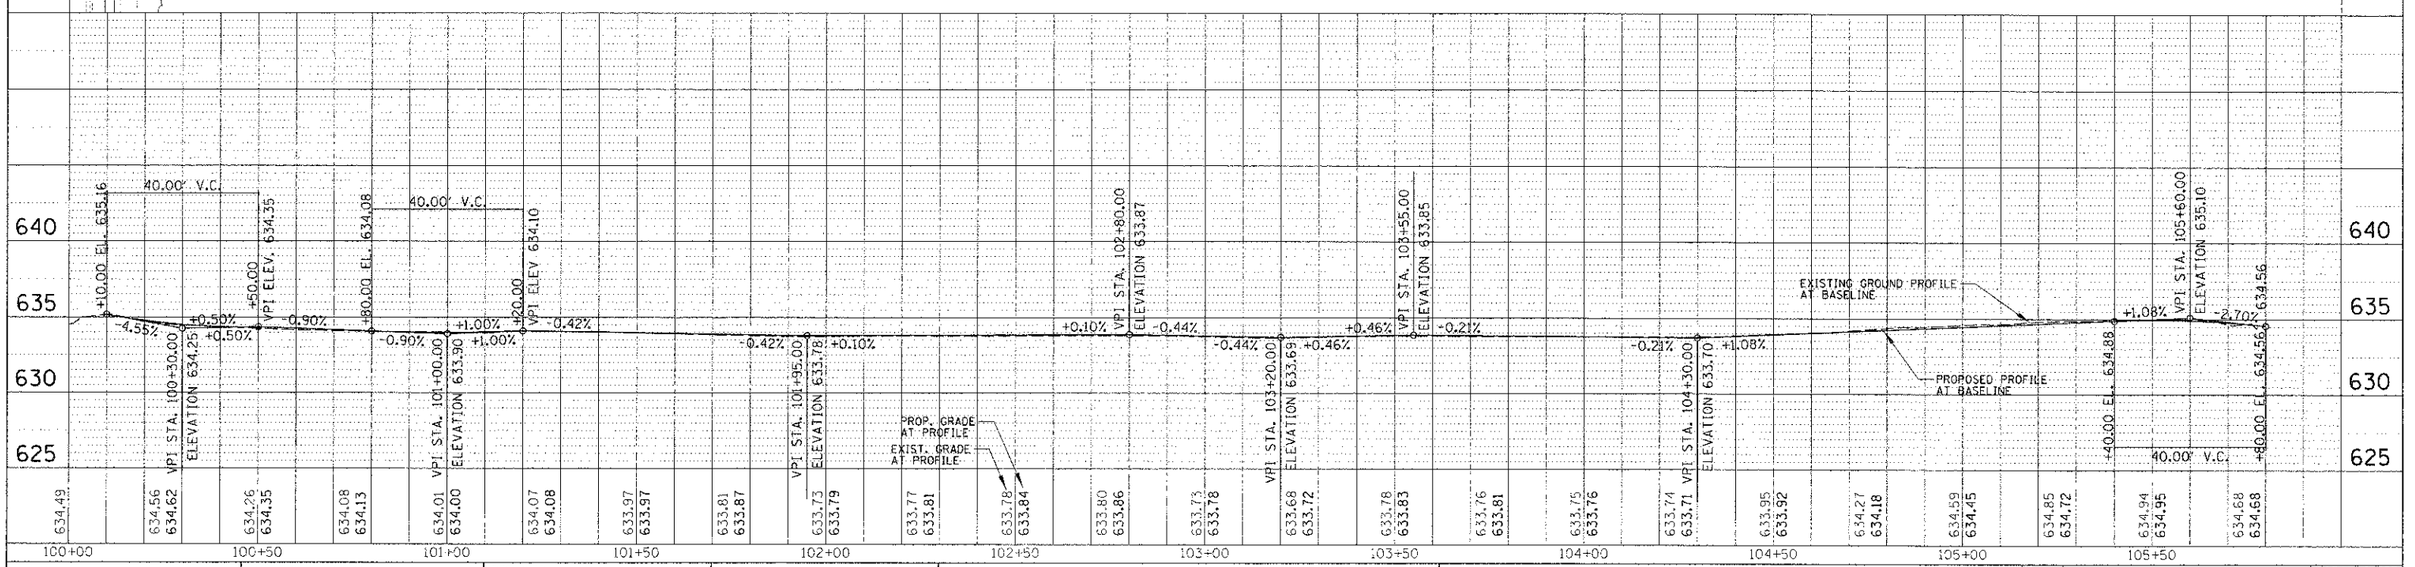

FILE NAME = X:\Design\...\PP03R8B020VC.dgn	USER NAME = CMCCOLLOM	DESIGNED - CJM	REVISED -	**STATE OF ILLINOIS DEPARTMENT OF TRANSPORTATION**	**PLAN AND PROFILE HIGH SCHOOL PROPERTY**	F.A. RTE.	SECTION	COUNTY	TOTAL SHEETS	SHEET NO.
		DRAWN - CJM	REVISED -				12-00051-00-SW	LIVINGSTON	40	21
	PLOT SCALE = 20'	CHECKED - REH	REVISED -						CONTRACT NO. 87547	
	PLOT DATE = 2/7/2013	DATE - 02/08/13	REVISED -		SCALE: 20' SHEET NO. 5 OF 8 SHEETS STA. 100+06.03 TO STA. 106+00.00			ILLINOIS FED. AID PROJECT		