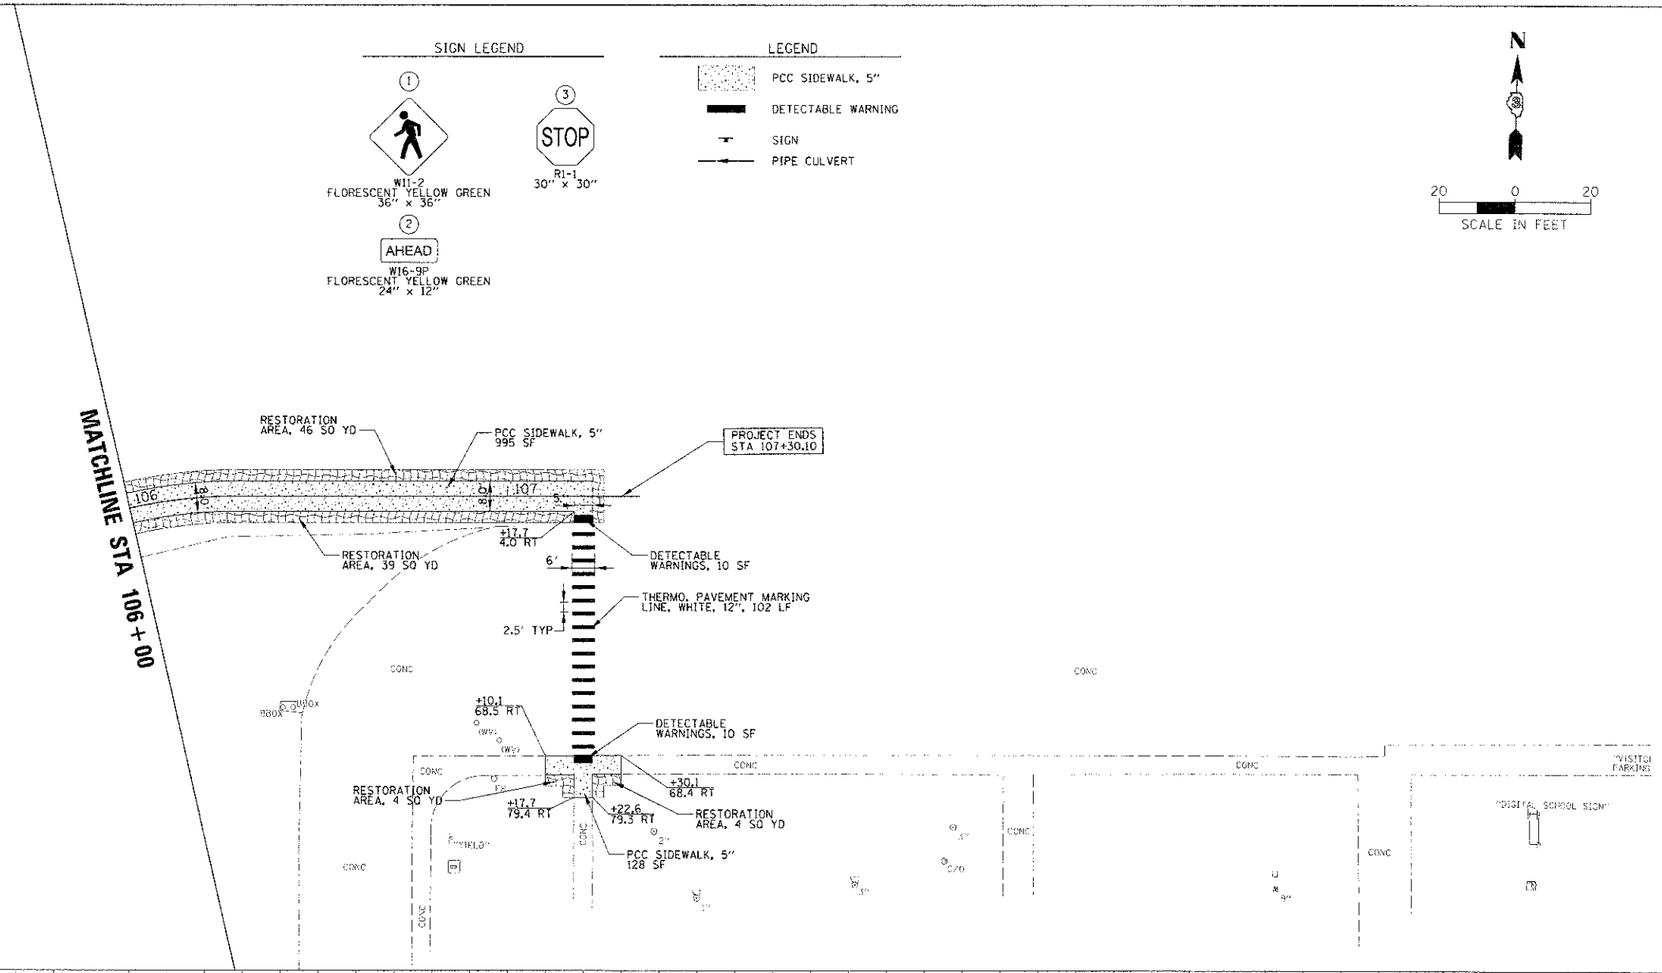

FILE NAME = X:\Design\090390R0632A\Civil\RPPS R32.dgn	USER NAME = CMCCOLLCM	DESIGNED - CJM	REVISED -
		DRAWN - CJM	REVISED -
	PLOT SCALE = 20'	CHECKED - REH	REVISED -
	PLOT DATE = 2/7/2013	DATE - 02/08/13	REVISED -

STATE OF ILLINOIS
DEPARTMENT OF TRANSPORTATION

PLAN AND PROFILE
HIGH SCHOOL PROPERTY

SCALE: 20' | SHEET NO. 6 OF 8 SHEETS | STA. 106+00.00 TO STA. 107+30.10

F.A. RTE.	SECTION	COUNTY	TOTAL SHEETS	SHEET NO.
	12-00051-00-SW	LIVINGSTON	40	22

CONTRACT NO. 87547

ILLINOIS FED. AID PROJECT