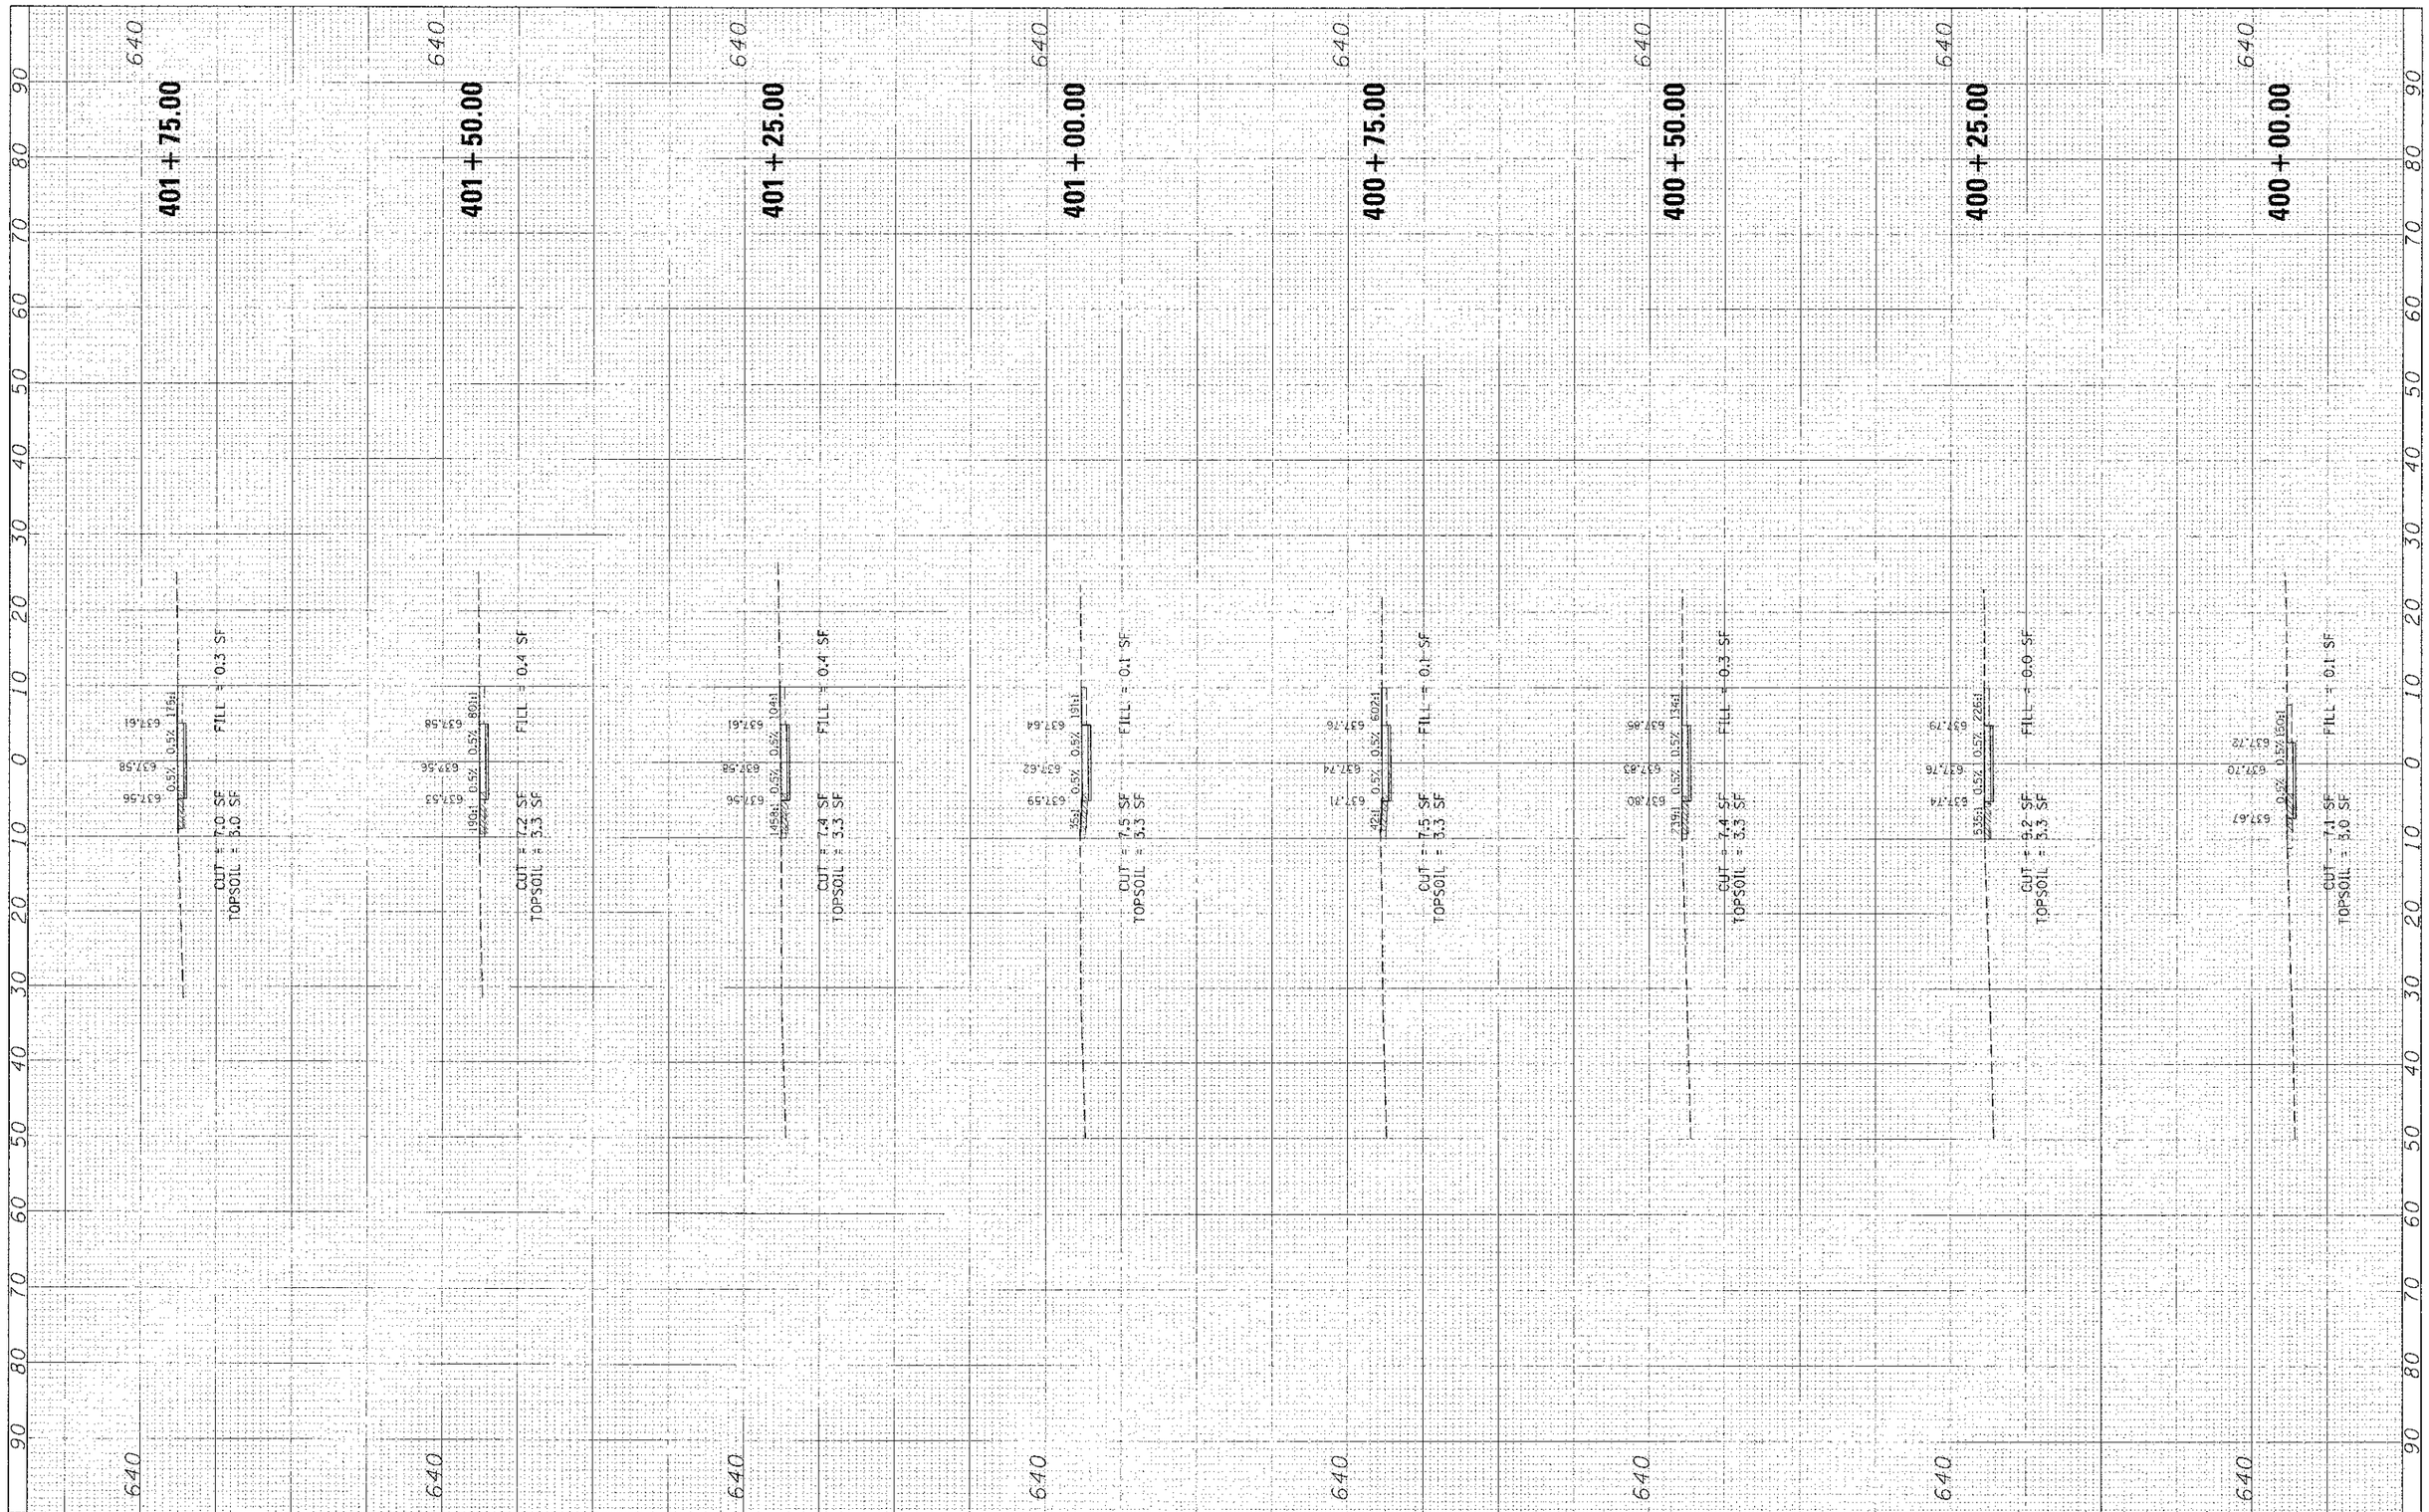

FILE NAME = X:\Dwgnt\09030000024\Civil\XS_WAS-2.dgn	USER NAME = CMCCOLLOM	DESIGNED -	REVISED -	STATE OF ILLINOIS DEPARTMENT OF TRANSPORTATION	CROSS SECTIONS REDBIRD LANE	F.A. RTE.	SECTION	COUNTY	TOTAL SHEETS / SHEET NO.
		DRAWN -	REVISED -				12-00051-00-SW	LIVINGSTON	40 / 29
	PLOT SCALE = 10'	CHECKED -	REVISED -					CONTRACT NO. 87547	
	PLOT DATE = 2/7/2013	DATE - 02/08/13	REVISED -		SCALE: 1" = 10' / SHEET NO. 5 OF 16 SHEETS / STA. 400+00.00 TO STA. 401+75.00			ILLINOIS FED. AID PROJECT	