FINAL SURVEY | NOTE BOOK NO. | BY | DATE
SURVEYED
PLOTTED
TEMPLATE
AREAS
AREAS CHECKED

ORIGINAL SURVEY | NOTE BOOK NO. | BY | DATE
SURVEYED
PLOTTED
TEMPLATE
AREAS
AREAS CHECKED

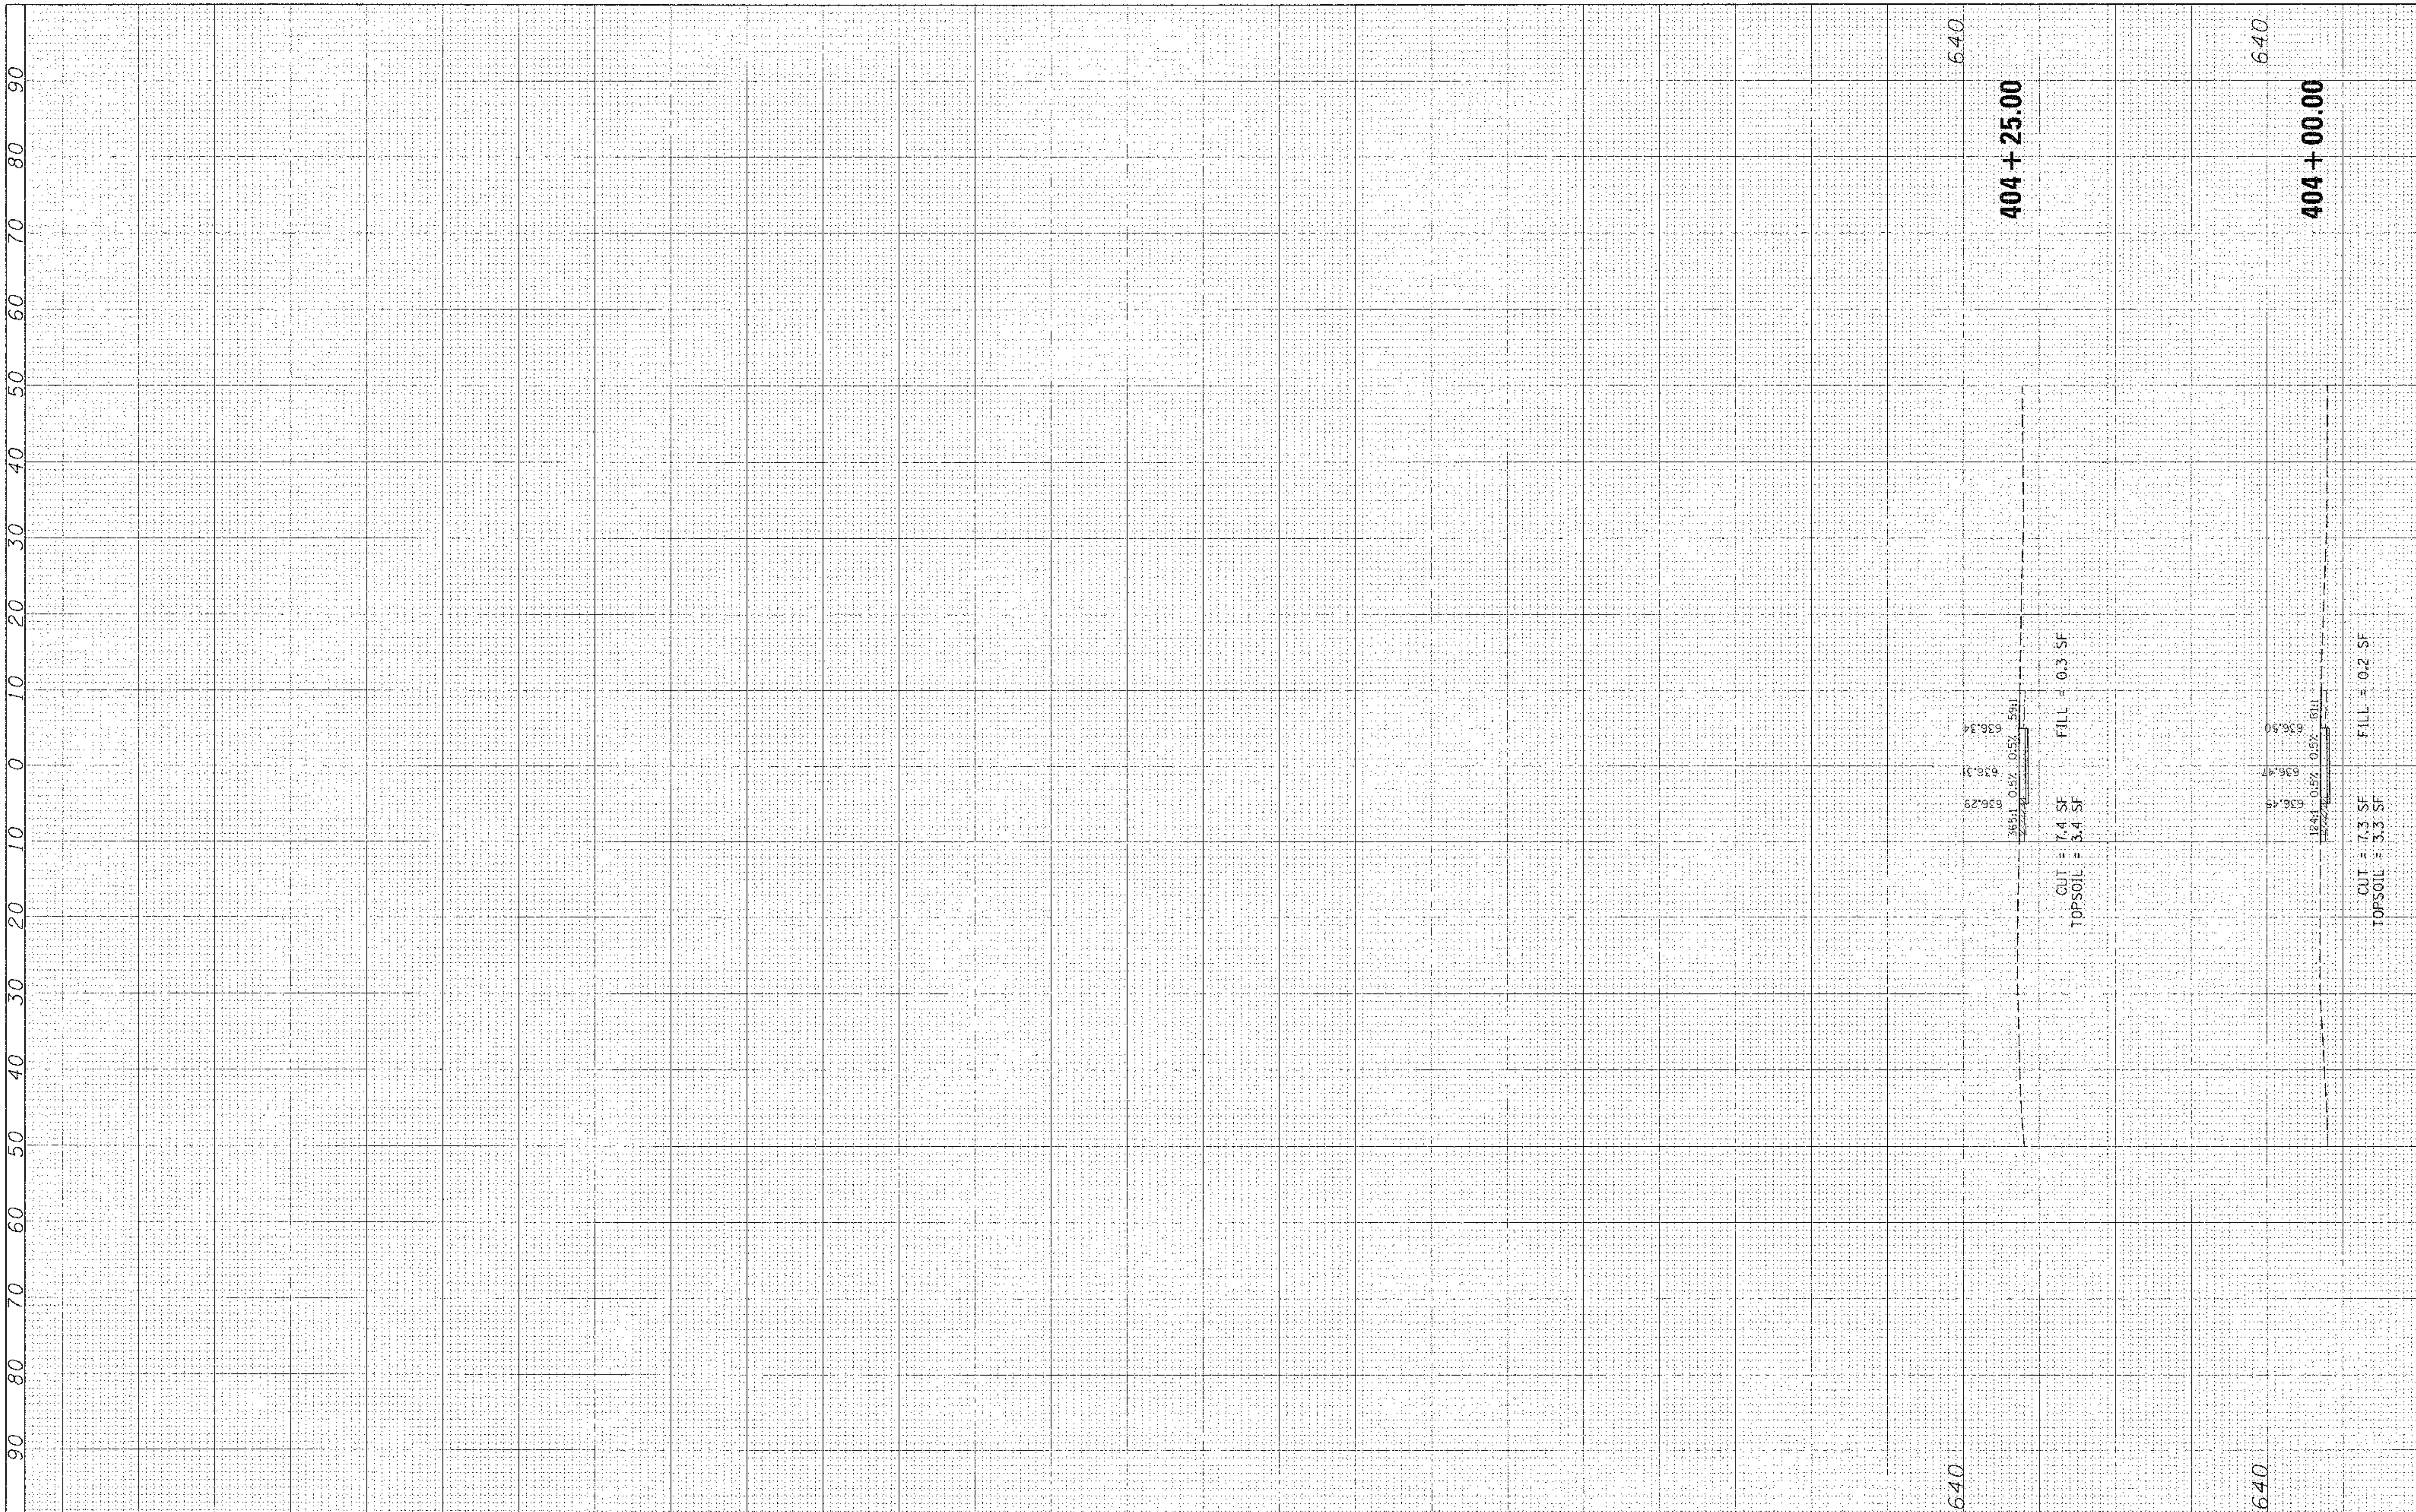

FILE NAME =
X:\Dwight\090390R0032A\Civil\XS.WASH2.dgn

USER NAME = CMCCOLLOM
PLOT SCALE = 10'
PLOT DATE = 2/7/2013

DESIGNED -
DRAWN -
CHECKED -
DATE - 02/08/13

REVISED -
REVISED -
REVISED -
REVISED -

STATE OF ILLINOIS
DEPARTMENT OF TRANSPORTATION

CROSS SECTIONS
REDBIRD LANE

SCALE: 1" = 10' | SHEET NO. 7 OF 16 SHEETS | STA. 404+00.00 TO STA. 404+25.00

F.A. RTE.	SECTION	COUNTY	TOTAL SHEETS	SHEET NO.
	12-00051-00-SW	LIVINGSTON	40	31

CONTRACT NO. 87547

ILLINOIS | FED. AID PROJECT