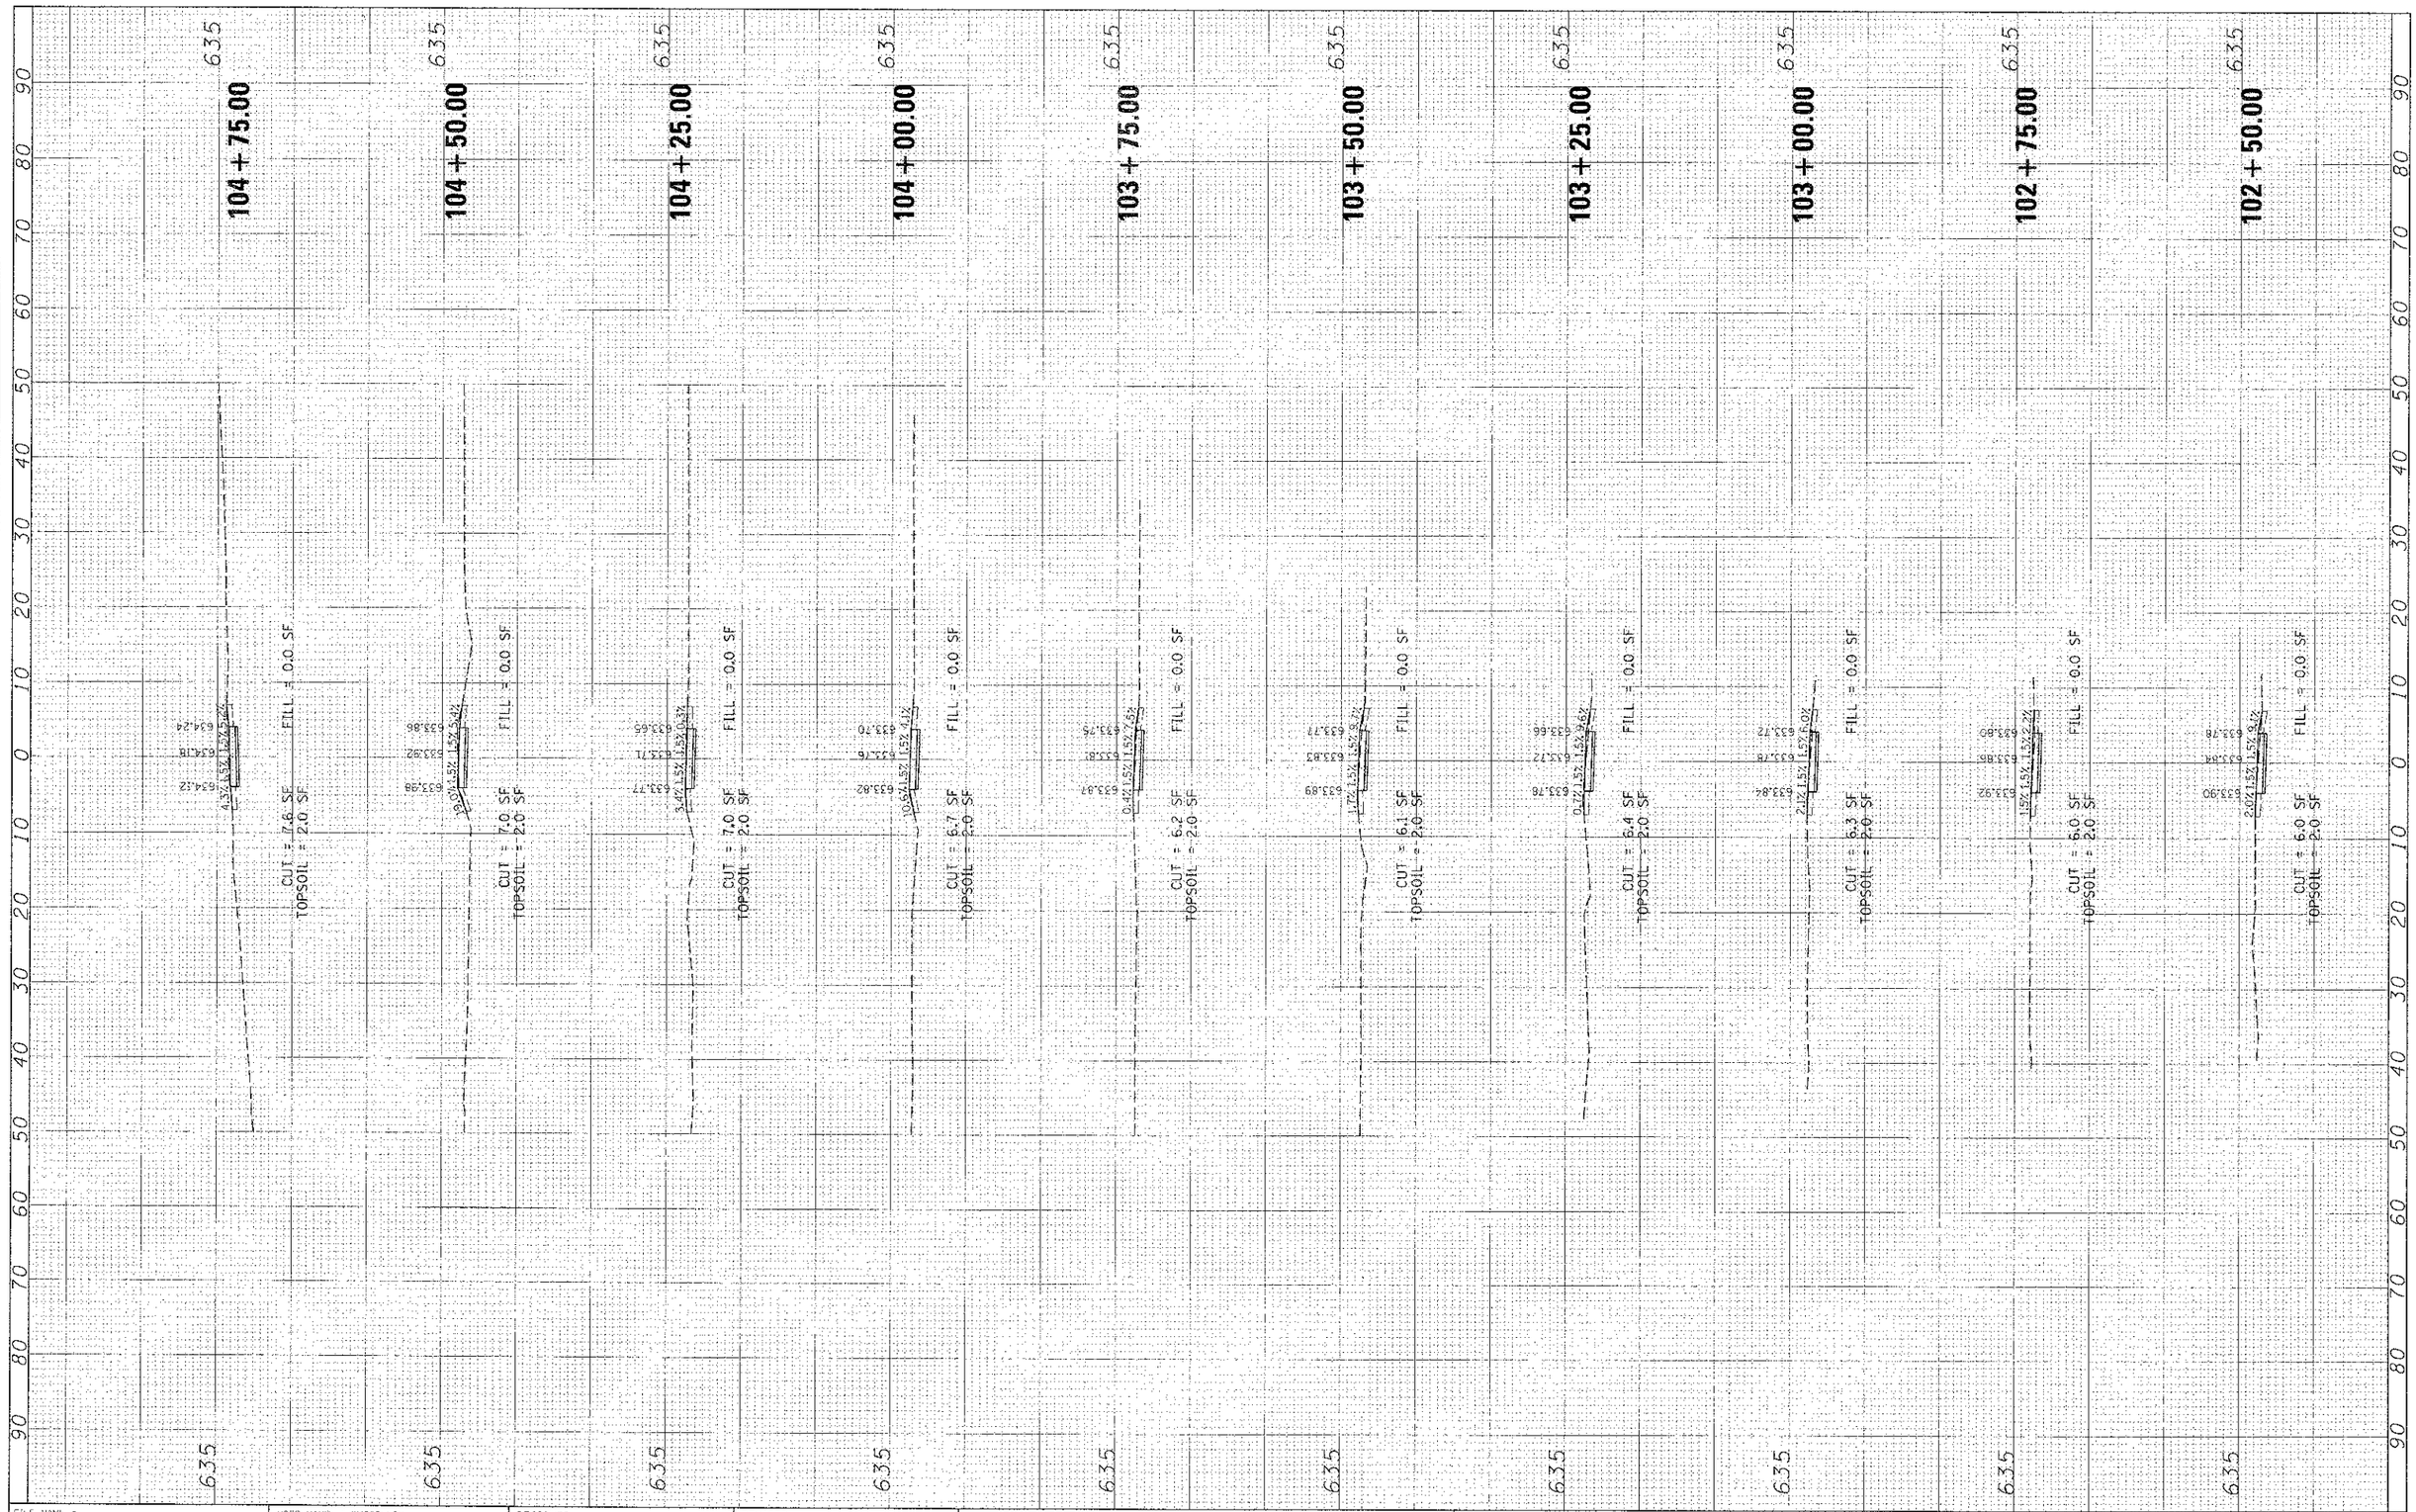

FILE NAME = X:\Cadgnt\2080390R0232A\Civil\XS-PSI.dgn	USER NAME = CHCOOLEOM	DESIGNED -	REVISED -
		DRAWN -	REVISED -
	PLOT SCALE = 10'	CHECKED -	REVISED -
	PLOT DATE = 2/7/2013	DATE - 02/08/13	REVISED -

STATE OF ILLINOIS
DEPARTMENT OF TRANSPORTATION

CROSS SECTIONS
HIGH SCHOOL PROPERTY

SCALE: 1" = 10' | SHEET NO. 14 OF 16 SHEETS | STA. 102+50.00 TO STA. 104+75.00

F.A. RTE.	SECTION	COUNTY	TOTAL SHEETS	SHEET NO.
	12-00051-00-SW	LIVINGSTON	40	38

CONTRACT NO. 87547

ILLINOIS FED. AID PROJECT