GENERAL NOTES

1. ALL CONSTRUCTION SHALL BE DONE IN ACCORDANCE WITH THE STATE OF ILLINOIS "STANDARD SPECIFICATIONS FOR ROAD AND BRIDGE CONSTRUCTION, ADOPTED JANUARY 1, 2012," THESE PLANS AND THE SPECIAL PROVISIONS INCLUDED IN THE CONTRACT DOCUMENTS.

2. THE REVISION NUMBER INDICATED FOR THE STANDARDS LISTED IN THE INDEX OF SHEETS SHALL BE USED IN CONSTRUCTION OF THIS SECTION.

3. THE FOLLOWING RATES OF APPLICATION HAVE BEEN USED IN CALCULATING PLAN QUANTITIES...
   AGGREGATE SURFACE COURSE, TYPE B - 1.8 TON/CU YD

4. THE AREA TO BE SEEDED SHALL CONSIST OF ALL EARTH SURFACES DISTURBED DURING CONSTRUCTION AS DIRECTED BY THE ENGINEER.

5. THE LOCATIONS OF EXISTING UTILITIES AS SHOWN ON THE PLANS ARE BASED ON CAREFUL FIELD INVESTIGATION AND THE BEST INFORMATION AVAILABLE, BUT ARE NOT GUARANTEED. IT SHALL BE THE RESPONSIBILITY OF THE CONTRACTOR TO DETERMINE THEIR EXACT LOCATIONS FROM THE UTILITY COMPANIES AND BY FIELD INSPECTION. THE CONTRACTOR IS REQUIRED TO CONTACT J.U.L.I.E. AT, 1-800-892-0123, PRIOR TO PROCEEDING WITH ANY EXCAVATION AND WORK ON THE PROJECT.

TYPICALS

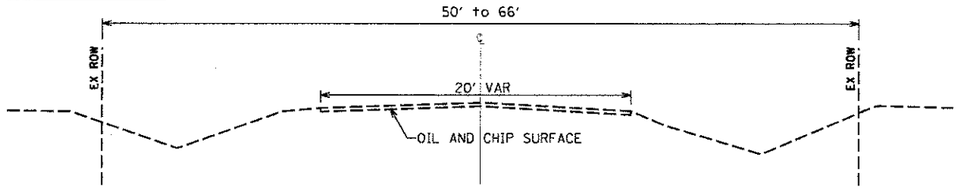

EXISTING TYPICAL CROSS SECTION
NTS
STA 9+75.00 TO STA 12+94.85
BRIDGE OMISSION
STA 13+34.84 TO STA 15+25.00 AND
STA 51+00.00 TO STA 54+37.75 (OSAGE RD)

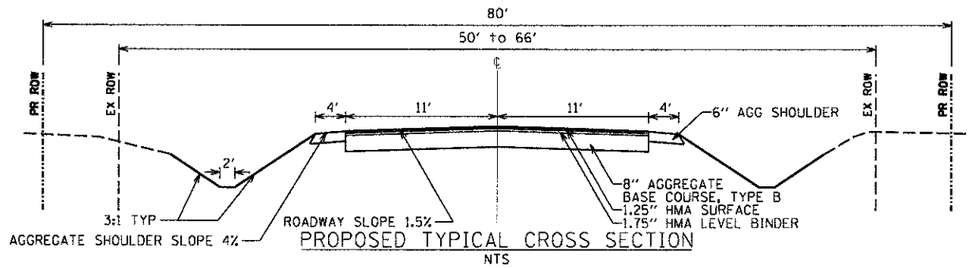

PROPOSED TYPICAL CROSS SECTION
NTS
STA 9+75.00 TO STA 12+83.51
BRIDGE OMISSION
STA 13+39.93 TO STA 15+25.00 AND
STA 51+00.00 TO STA 54+37.75 (OSAGE RD)

ENTRANCE SCHEDULE

ENTRANCE TYPE	STATION	SIDE	BW	FW	L
PE	14+74.33	LT	15.0	73.9	24.0

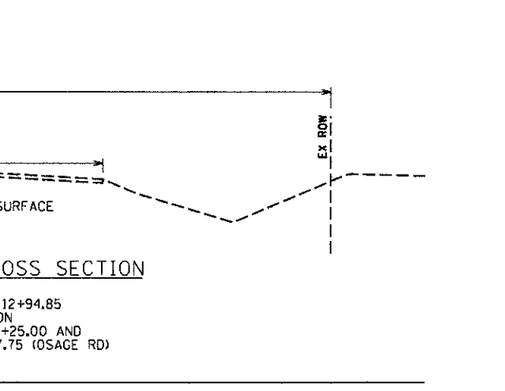

TYP ENTRANCE DETAIL
N.T.S.

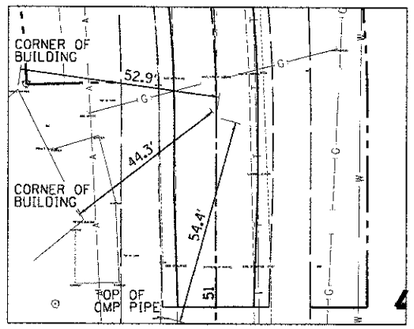

P.C. STA 51+50.00
NORTHING 3175691.6812
EASTING 3157412.3455
℄ TIE INFORMATION

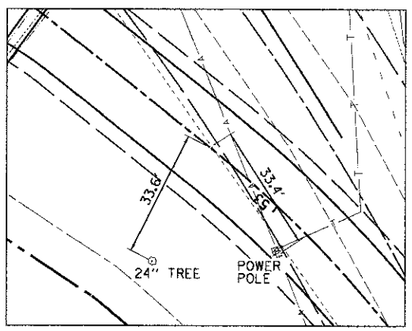

P.T. STA 19+74.81
NORTHING 3175855.8140
EASTING 3157363.2472
℄ TIE INFORMATION

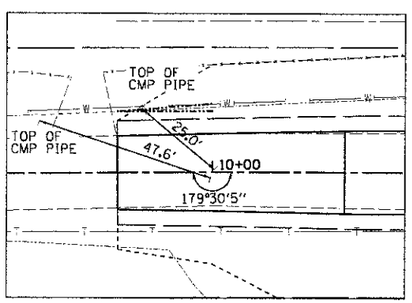

P.O.T. STA 10+00.00
NORTHING 3175826.6236
EASTING 3157142.7334
℄ TIE INFORMATION

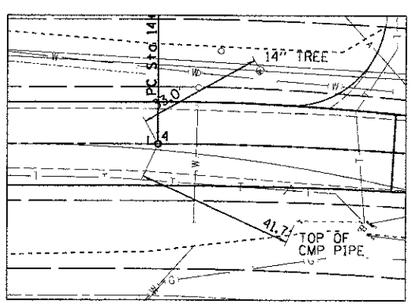

P.C. STA 14+02.66
NORTHING 3176075.8766
EASTING 3157458.9715
℄ TIE INFORMATION

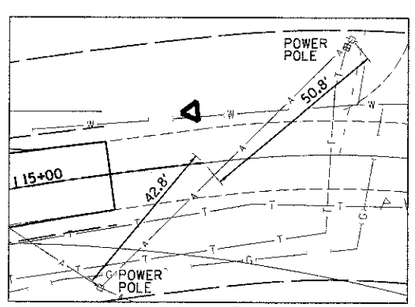

P.T. STA 15+50.00
NORTHING 3176157.2240
EASTING 3157581.6200
℄ TIE INFORMATION

USER NAME = $USER$	DESIGNED - ADG/JEH	REVISED -	STATE OF ILLINOIS DEPARTMENT OF TRANSPORTATION	COUNTY HIGHWAY 7 OVER UNION DRAINAGE DITCH 3
	DRAWN - ADG/JEH	REVISED -		
PLOT SCALE = 1.2000 ' / IN.	CHECKED - DF	REVISED -		SCALE: NTS / SHEET NO. 1 OF 1 SHEETS
PLOT DATE = 2/18/2013	DATE - 02-18-2013	REVISED -		

ESI CONSULTANTS, LTD
759 WINDSOR ROAD
CHARLESTON, IL 61920
(217) 348-1900
WWW.ESICONSULTANTSLTD.COM
ILLINOIS DEPARTMENT OF PROFESSIONAL REGULATION REGISTRATION #184-005665

CNTY HWY	SECTION	COUNTY	TOTAL SHEETS	SHEET NO.
7	07-00142-00-BR	COLES	18	2
		CONTRACT NO. 95643		
		ILLINOIS FED. AID PROJECT		

PRINTED DATE: 2/18/2013
FILE NAME: N:\Projects\Coles Co Highway Dept\CH 7 over Union Drainage Ditch 3\CADD\Drawings\Sheets\M2_CH7_GN.dgn