BILL WASMUTH

W½, SE¼, SEC 18, T. 5 N., R. 2 E., 3RD P.M.

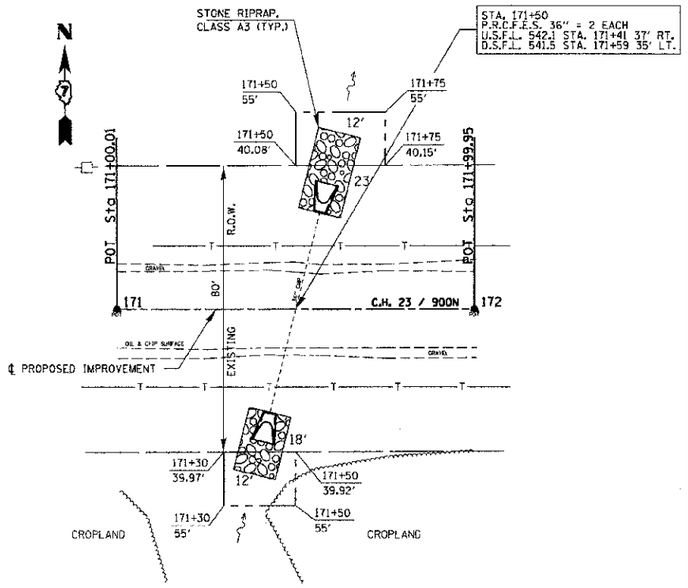

STA. 209+60
PIPE CULVERTS, CL. A, TY. 1, EQUIVALENT
ROUND SIZE 24"
LENGTH = 38 FT.
P.R.C.F.E.S. EQUIVALENT ROUND SIZE 24" = 2 EACH
U.S.F.L. 560.3 STA. 209+60 24' LT.
D.S.F.L. 560.2 STA. 209+60 24' RT.
TRENCH BACKFILL = 5.1 CU. YDS.
CLASS D PATCHES = 22.1 SQ. YDS.
PIPE CULVERT REMOVAL = 54 FT.

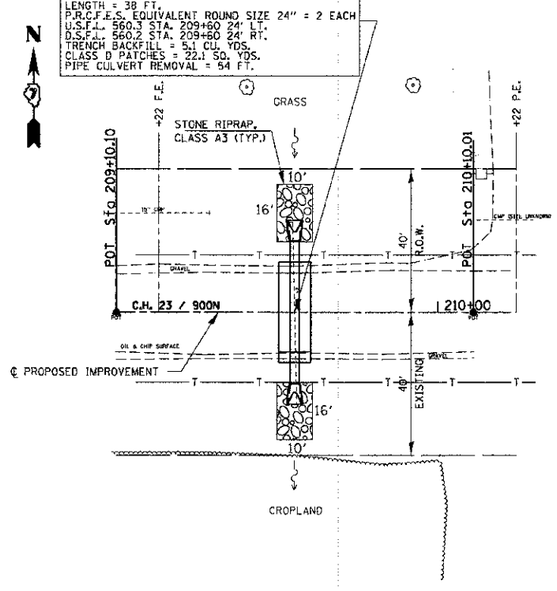

FLOYD C. MESEKE

SW¼, SW¼, SEC 17, T. 5 N., R. 2 E., 3RD P.M.

STA. 212+80
P.R.C.F.E.S. 24" = 2 EACH
U.S.F.L. 559.9 STA. 212+53 38' RT.
D.S.F.L. 559.2 STA. 213+11 43' LT.

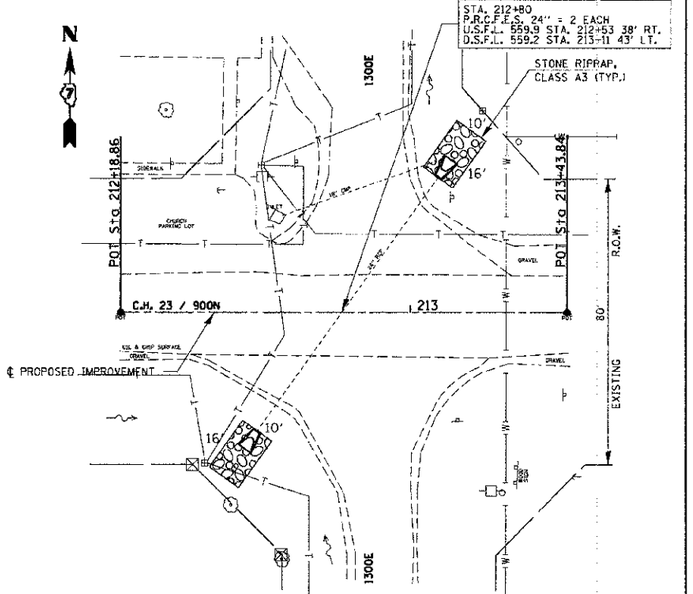

JACOB J. METZGER IV. TRUST

NW¼, SEC 19, T. 5 N., R. 2 E., 3RD P.M.

JERRY SCHUKAR

NE¼, NE¼, SEC 19, T. 5 N., R. 2 E., 3RD P.M.

JAMES MARLAN

NW¼, NW¼, SEC 20, T. 5 N., R. 2 E., 3RD P.M.

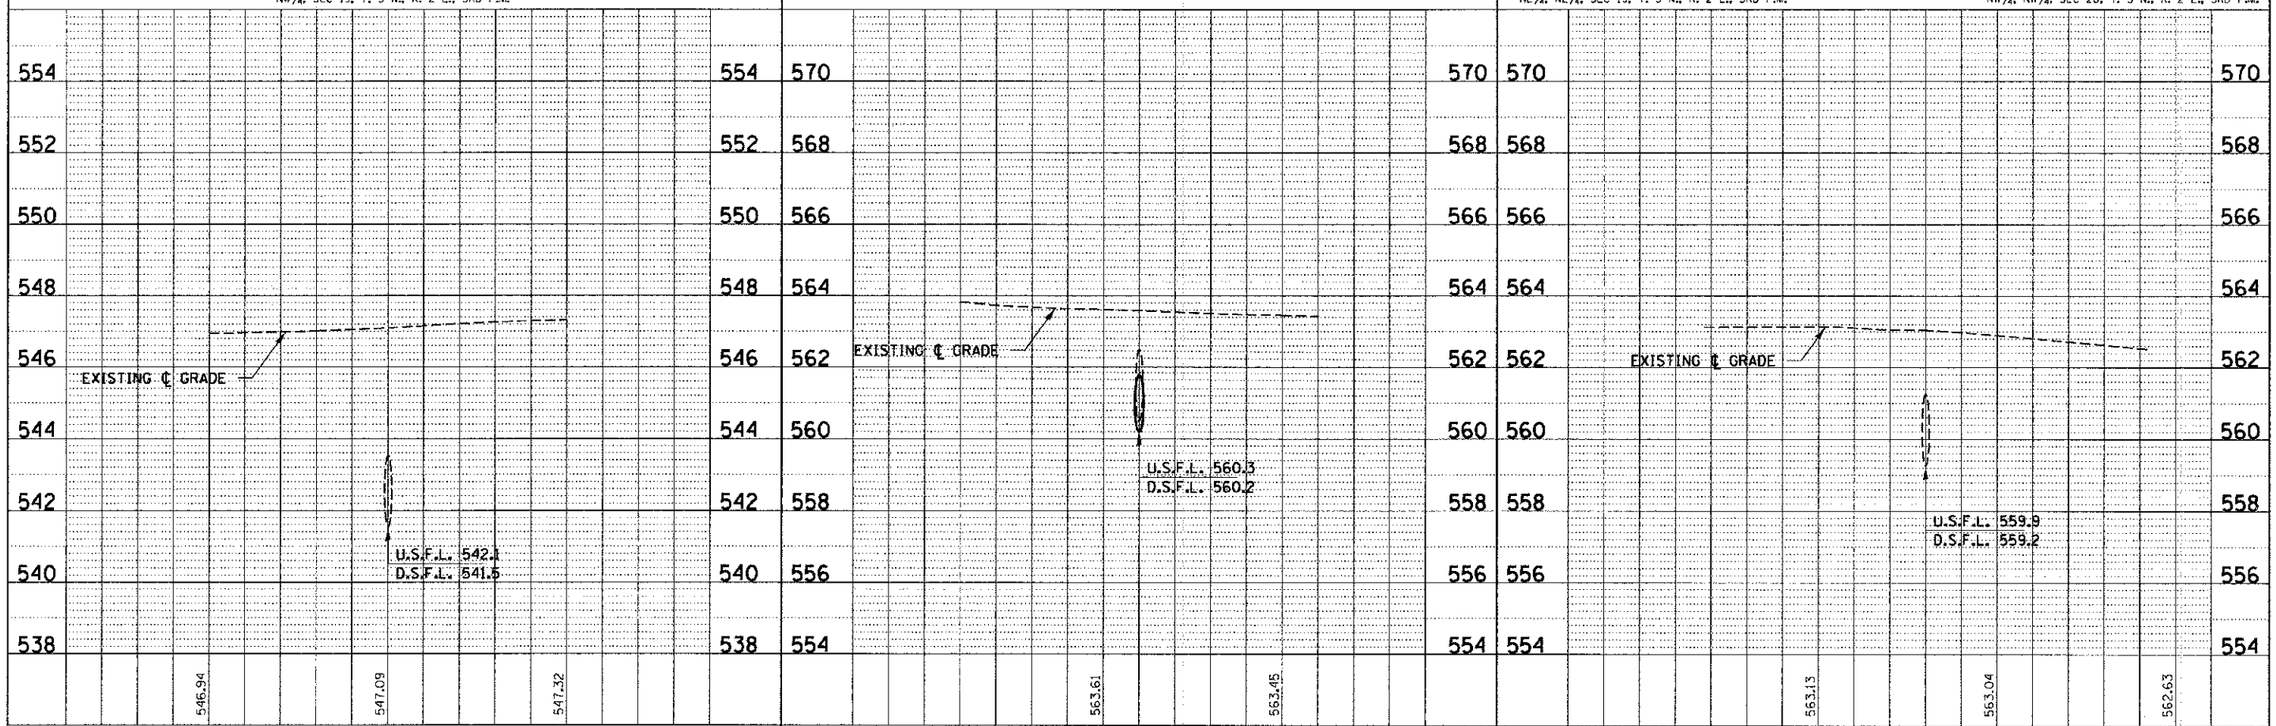

FILE NAME = 110204-sht-pp03.dgn	USER NAME =
PLOT SCALE =	
PLOT DATE = 1/29/2013	

HAMPTON, LENZINI AND RENWICK, INC.
3360 STEVENSON DRIVE, SUITE 201
SPRINGFIELD, ILLINOIS 62703
ILLINOIS PROFESSIONAL DESIGN FIRM
LS / PE / SE CORP. 184.003388

DESIGNED -	J.W.F.
DRAWN -	D.T.M.
CHECKED -	M.G.B.
DATE -	01/28/13

REVISED -	
REVISED -	
REVISED -	
REVISED -	

STATE OF ILLINOIS
FAYETTE COUNTY HIGHWAY DEPARTMENT

PLAN & PROFILE
F.A.S. 717 / C.H. 23 / 900N

SCALE: H:20:V:5 | SHEET NO. 3 OF 14 SHEETS | STA. | TO STA.

C.H.	SECTION	COUNTY	TOTAL SHEETS	SHEET NO.
23	09-00120-00-DR	FAYETTE	76	11

CONTRACT NO. 95702

ILLINOIS | FED. AID PROJECT

PLAN: SURVEYED, PLOTTED, ALIGNMENT CHECKED, NOTE BOOK, NO., DATE, BY, STATE, CADD FILE NAME

PROFILE: SURVEYED, PLOTTED, GRADES CHECKED, NOTE BOOK, NO., DATE, BY, STRUCTURE NO'S/PRS CHKD