NO IMPROVEMENT AT THIS LOCATION UNDER THIS CONTRACT

D & E MESEKE

SE¼, SE¼, SEC 16, T. 5 N., R. 2 E., 3RD P.M.

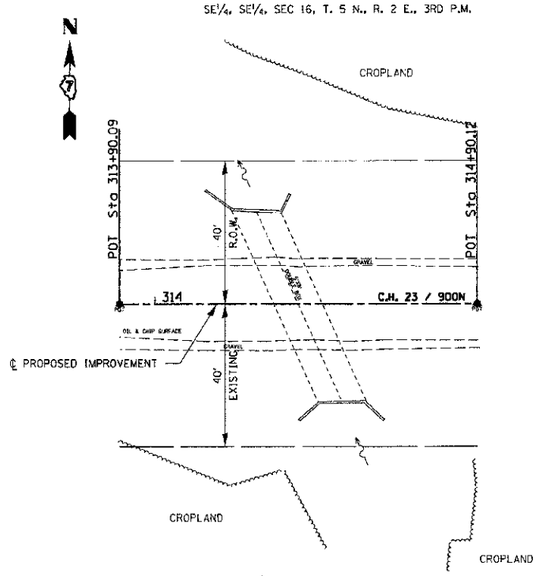

KASTNER FARMS, LTD.

E½, NE½, SEC 21, T. 5 N., R. 2 E., 3RD P.M.

NO IMPROVEMENT AT THIS LOCATION UNDER THIS CONTRACT

D & E MESEKE

SE¼, SE¼, SEC 16, T. 5 N., R. 2 E., 3RD P.M.

THOMAS & JUDY JOHNSON

SW¼, SW¼, SEC 15, T. 5 N., R. 2 E., 3RD P.M.

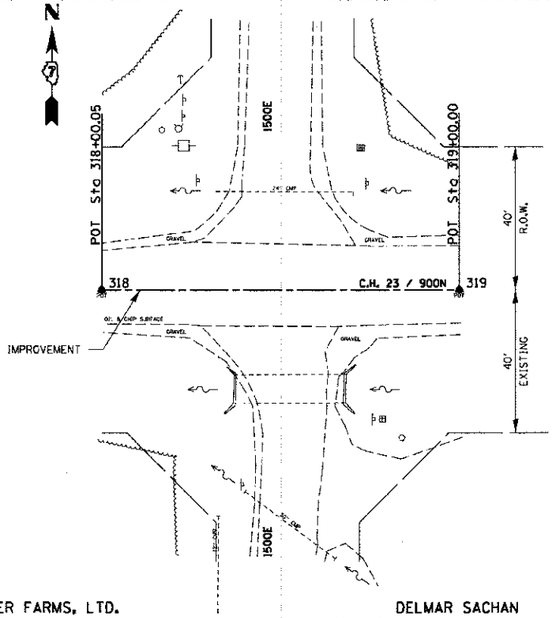

KASTNER FARMS, LTD.

E½, NE½, SEC 21, T. 5 N., R. 2 E., 3RD P.M.

DELMAR SACHAN

NW¼, NW¼, SEC 22, T. 5 N., R. 2 E., 3RD P.M.

DELORES QUAYLE

SE¼, SW¼, SEC 15, T. 5 N., R. 2 E., 3RD P.M.

STA. 332+50
PIPE CULVERTS, CL. A, TY. 1, EQUIVALENT ROUND SIZE 24"
NUMBER = 2
LENGTH = 38 FT. EACH
P.R.C.F.E.S. EQUIVALENT ROUND SIZE 24" = 4 EACH
U.S.F.L. 559.5 STA. 332+46.5 25' LT.
D.S.F.L. 559.4 STA. 332+46.5 25' RT.
U.S.F.L. 559.5 STA. 332+51.5 25' LT.
D.S.F.L. 559.4 STA. 332+51.5 25' RT.
TRENCH BACKFILL = 8.2 CU. YDS.
CLASS D PATCHES = 34.3 SQ. YDS.
PIPE CULVERT REMOVAL = 84 FT.

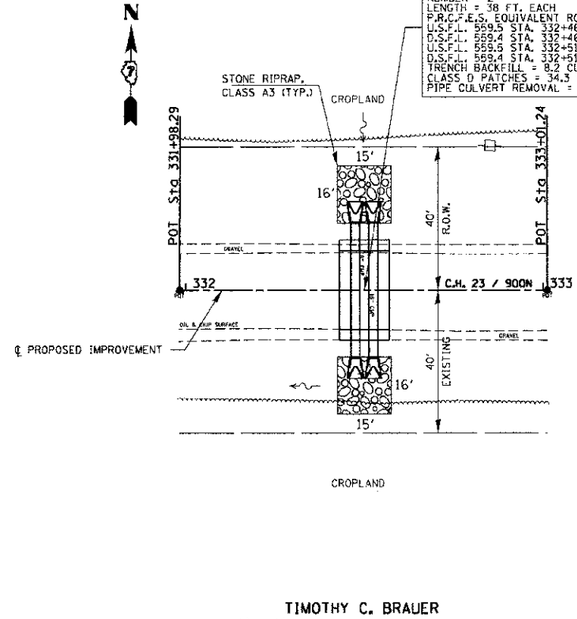

TIMOTHY C. BRAUER

NE¼, NW¼, SEC 22, T. 5 N., R. 2 E., 3RD P.M.

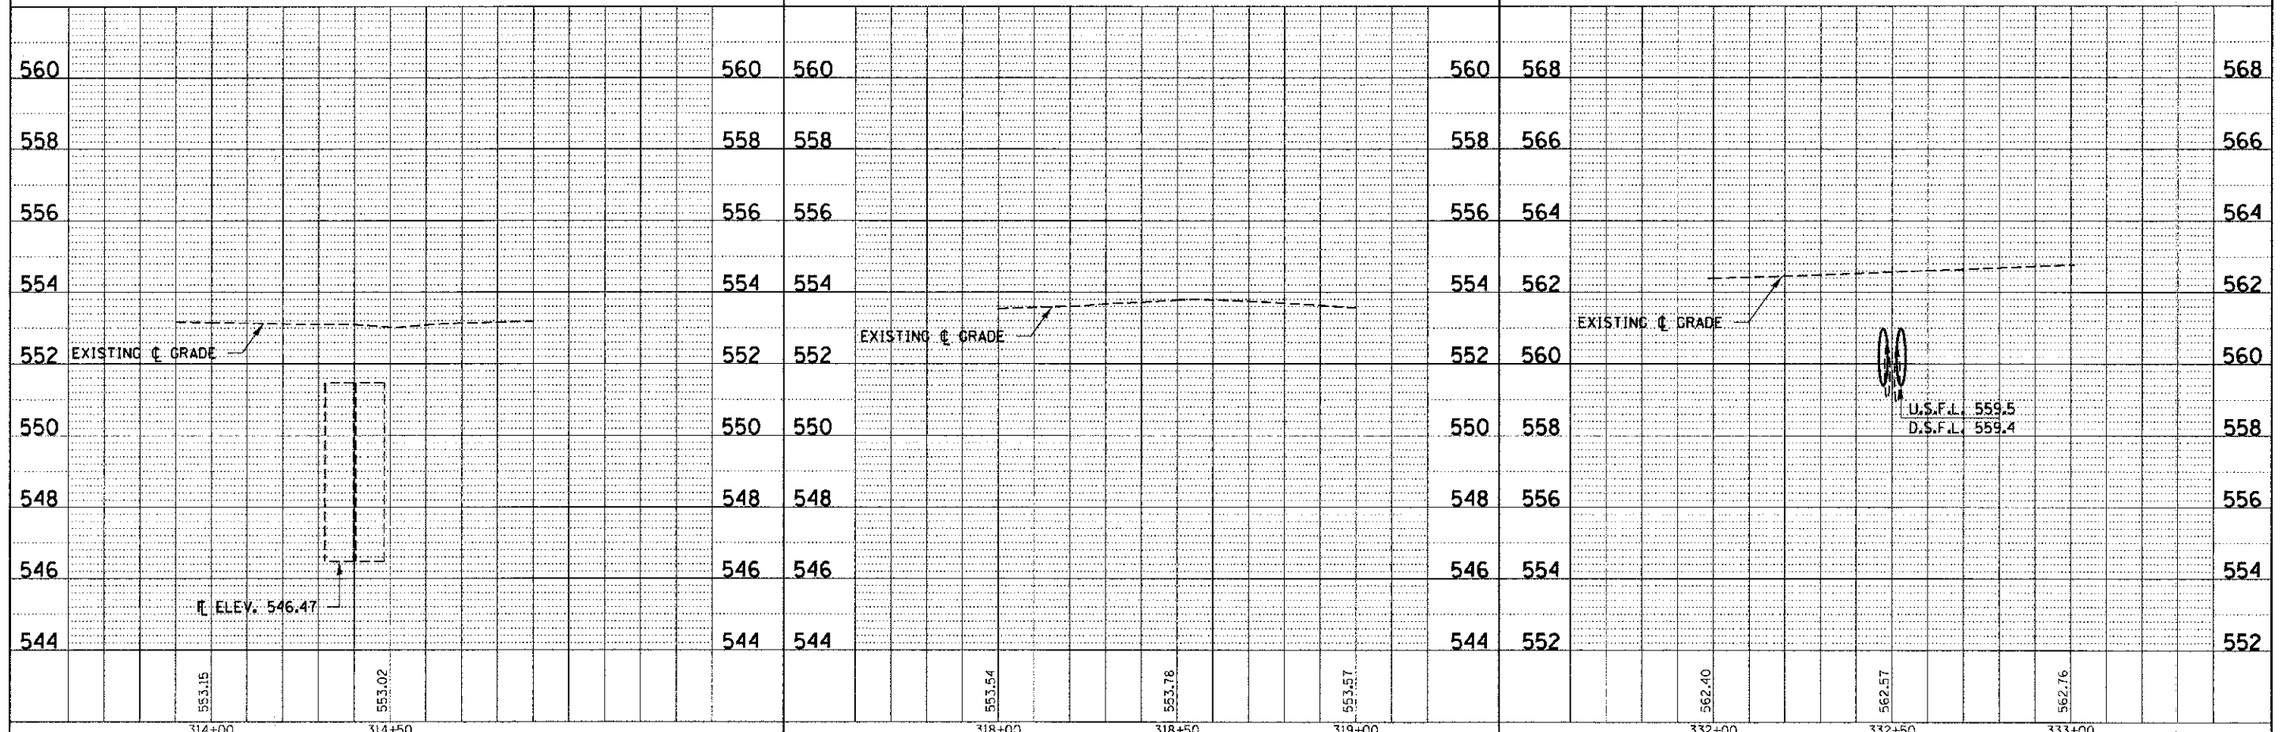

PLAN — SURVEYED / PLOTTED / QUANTITIES CHECKED / NOTE BOOK / NO. ____ / DATE / BY

PROFILE — SURVEYED / PLOTTED / GRADES CHECKED / NOTE BOOK / NO. ____ / DATE / BY / STRUCTURE ROTATING CURVE

FILE NAME = 112204-sht-pp05.dgn	USER NAME =	DESIGNED - J.W.F.	REVISED -
HAMPTON, LENZINI AND RENWICK, INC. 2395 STEVENSON DRIVE, SUITE 201 SPRINGFIELD, ILLINOIS 62703		DRAWN - D.T.M.	REVISED -
ILLINOIS PROFESSIONAL DESIGN FIRM 184.001559	PLOT SCALE =	CHECKED M.G.B.	REVISED -
	PLOT DATE = 1/28/2013	DATE - 01/28/13	REVISED -

STATE OF ILLINOIS
FAYETTE COUNTY HIGHWAY DEPARTMENT

PLAN & PROFILE
F.A.S. 717 / C.H. 23 / 900N

SCALE: H:20 V:5 | SHEET NO. 5 OF 14 SHEETS | STA. | TO STA.

C.H.	SECTION	COUNTY	TOTAL SHEETS	SHEET NO.
23	09-00120-00-DR	FAYETTE	76	13

CONTRACT NO. 95702

ILLINOIS | FED. AID PROJECT