STA. 534+25
PIPE CULVERTS, CL. A, TY. 1, EQUIVALENT
ROUND SIZE 24"
LENGTH = 38 FT.
P.R.C.F.E.S. EQUIVALENT ROUND SIZE 24" = 2 EACH
U.S.F.L. 585.3 STA. 534+24 25' LT.
D.S.F.L. 585.1 STA. 534+26 25' RT.
TRENCH BACKFILL = 4.3 CU. YDS.
CLASS D PATCHES = 22.1 SQ. YDS.
PIPE CULVERT REMOVAL = 42 FT.

ROBERT HARPSTER

S½, SE¼, SEC 18, T. 5 N., R. 3 E., 3RD P.M.

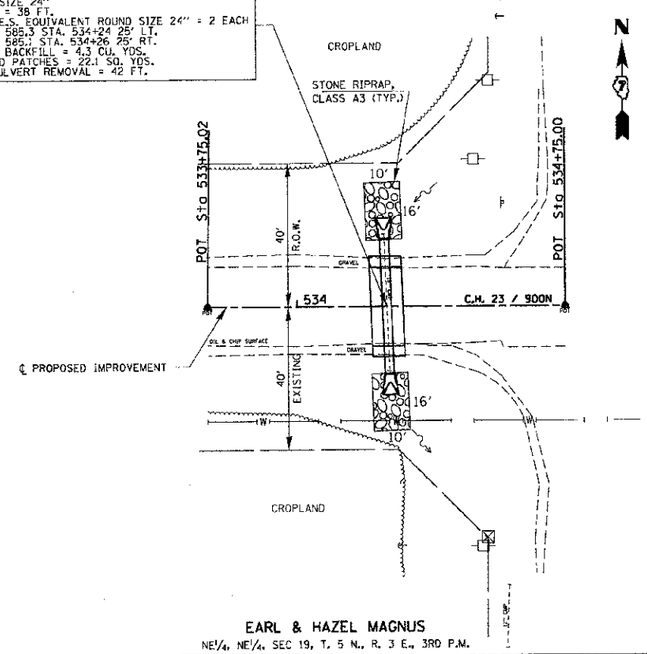

EARL & HAZEL MAGNUS

NE¼, NE¼, SEC 19, T. 5 N., R. 3 E., 3RD P.M.

EDWARD HARPSTER

E½, SW¼, SEC 17, T. 5 N., R. 3 E., 3RD P.M.

NO IMPROVEMENT AT THIS LOCATION UNDER THIS CONTRACT

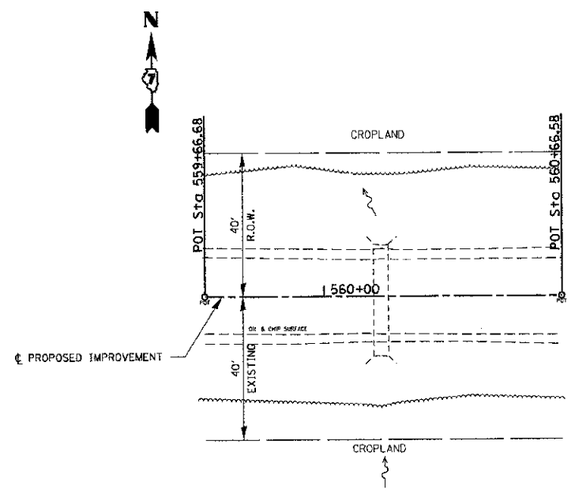

NORMAN GEHLE TRUST

N½, NW¼, SEC 20, T. 5 N., R. 3 E., 3RD P.M.

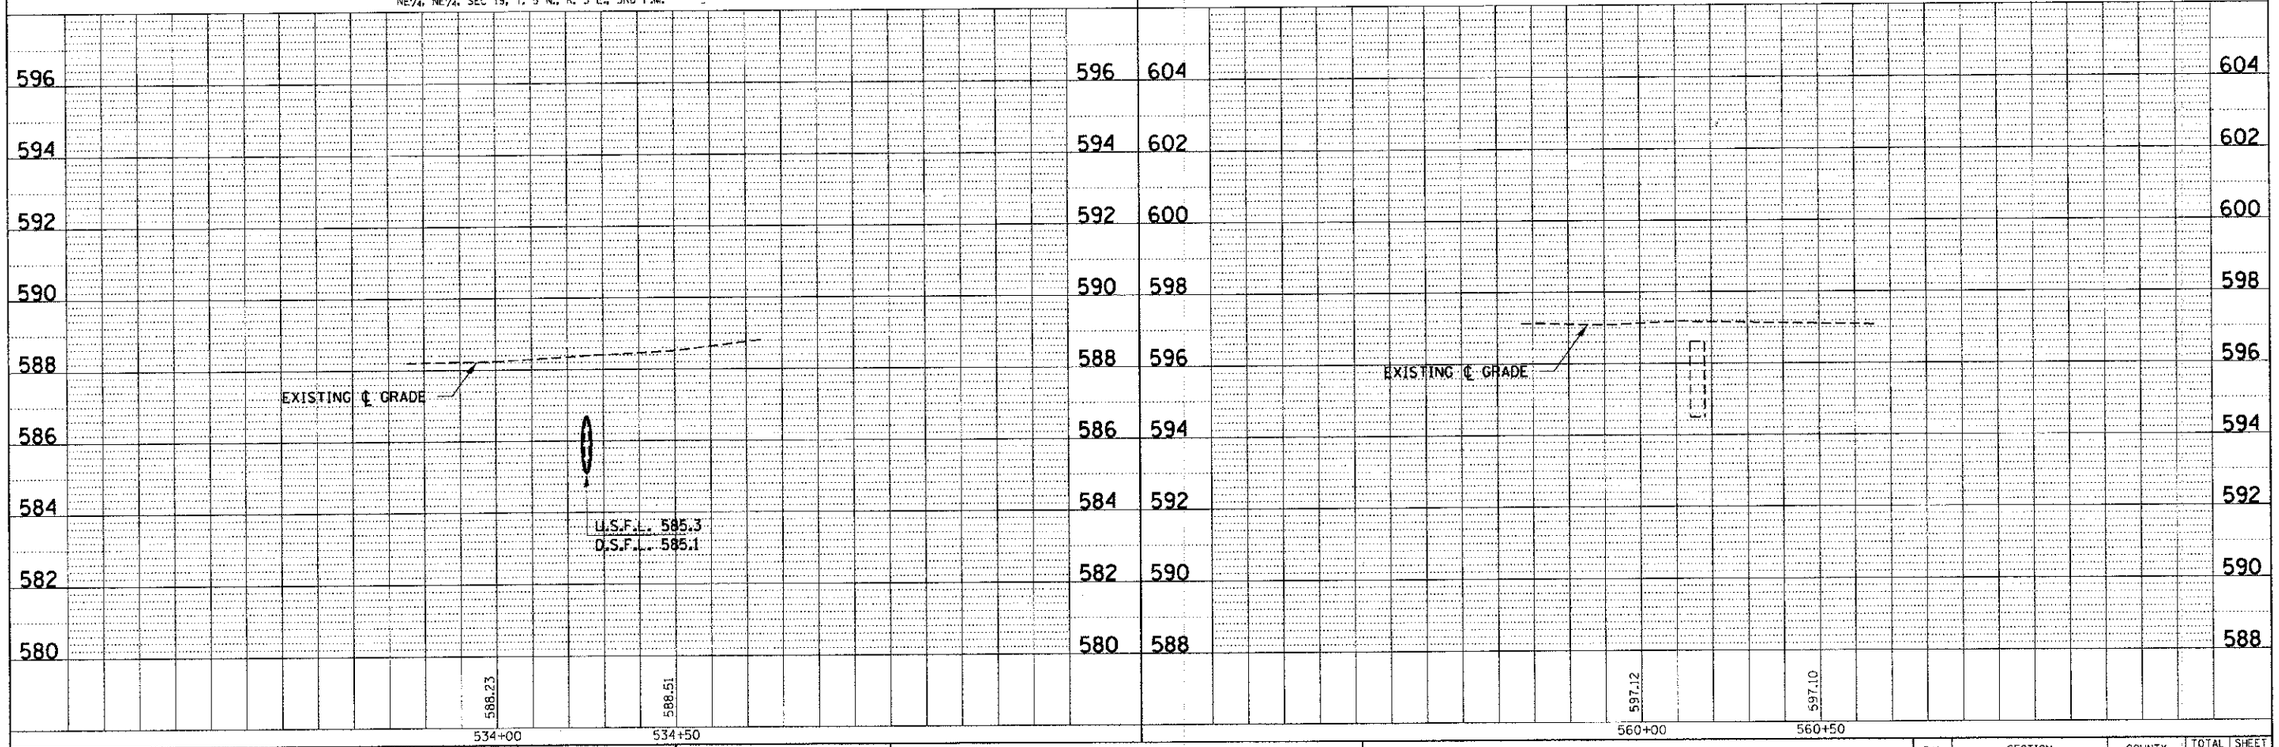

PLAN — SURVEYED / PLOTTED / GRADES CHECKED / R/T OF WAY CHECKED / CADD FILE NAME / NOTE BOOK / NO. / BY / DATE

PROFILE — SURVEYED / PLOTTED / GRADES CHECKED / R/T OF WAY CHECKED / CADD FILE NAME / NOTE BOOK / NO. / STRUCTURE NO(S)/MS CARD / BY / DATE

FILE NAME = 11M284-sht-pp12.dgn	USER NAME =	DESIGNED - J.W.F.	REVISED -
HAMPTON, LENZINI AND RENWICK, INC. 3000 STEVENSON DRIVE, SUITE 201 SPRINGFIELD, ILLINOIS 62703 ILLINOIS PROFESSIONAL DESIGN FIRM LS/PE/SE 0092, 184.000850		DRAWN - D.T.M.	REVISED -
	PLOT SCALE =	CHECKED - M.G.B.	REVISED -
	PLOT DATE = 1/28/2013	DATE - 01/28/13	REVISED -

STATE OF ILLINOIS
FAYETTE COUNTY HIGHWAY DEPARTMENT

PLAN & PROFILE
F.A.S. 717 / C.H. 23 / 900N

SCALE: H20xV5 | SHEET NO. 12 OF 14 SHEETS | STA. | TO STA.

C.H.	SECTION	COUNTY	TOTAL SHEETS	SHEET NO.
23	09-00120-00-DR	FAYETTE	76	20
		CONTRACT NO. 95702		
	ILLINOIS FED. AID PROJECT			