MARTHA O'DELL

SW¼, SE¼, SEC 16, T. 5 N., R. 3 E., 3RD P.M.

STA. 614+60
PIPE CULVERTS, CL. A, TY. 1, EQUIVALENT
ROUND SIZE 24"
LENGTH = 38 FT. EACH
P.R.C.F.E.S. EQUIVALENT ROUND SIZE 24" = 4 EACH
U.S.F.L. 592.5 STA. 614+56 25' LT.
D.S.F.L. 592.4 STA. 614+59 25' RT.
U.S.F.L. 592.5 STA. 614+61 25' LT.
D.S.F.L. 592.4 STA. 614+64 25' RT.
TRENCH BACKFILL = 9.2 CU. YDS.
CLASS D PATCHES = 34.5 SQ. YDS.
PIPE CULVERT REMOVAL = 46 FT.

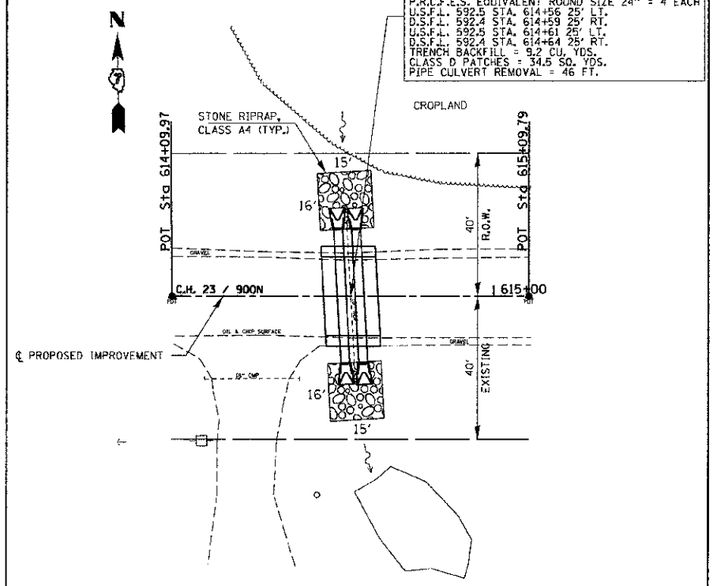

RAYMOND & BETTY RUBIN

NW¼, NE¼, SEC 21, T. 5 N., R. 3 E., 3RD P.M.

ALVIN WALLIN

W½, SE¼, SEC 16, T. 5 N., R. 3 E., 3RD P.M.

STA. 640+05
PIPE CULVERTS, CL. A, TY. 1, 36"
LENGTH = 48 FT.
P.R.C.F.E.S. 36" = 2 EACH
U.S.F.L. 582.4 STA. 640+16 29' LT.
D.S.F.L. 582.2 STA. 639+93 30' RT.
TRENCH BACKFILL = 14.3 CU. YDS.
CLASS D PATCHES = 26.1 SQ. YDS.
PIPE CULVERT REMOVAL = 56 FT.

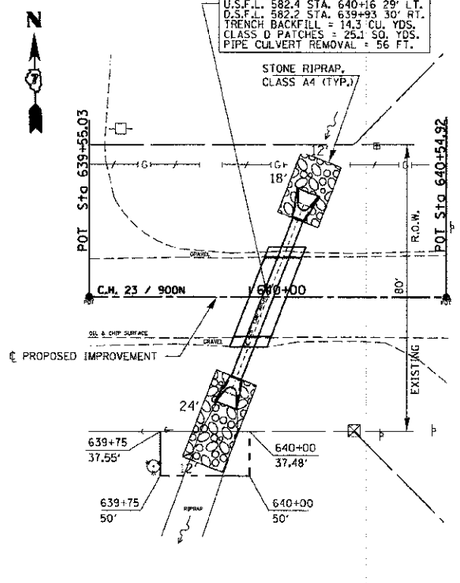

JASON & KELLY LOTZ

NE¼, NE¼, SEC 21, T. 5 N., R. 3 E., 3RD P.M.

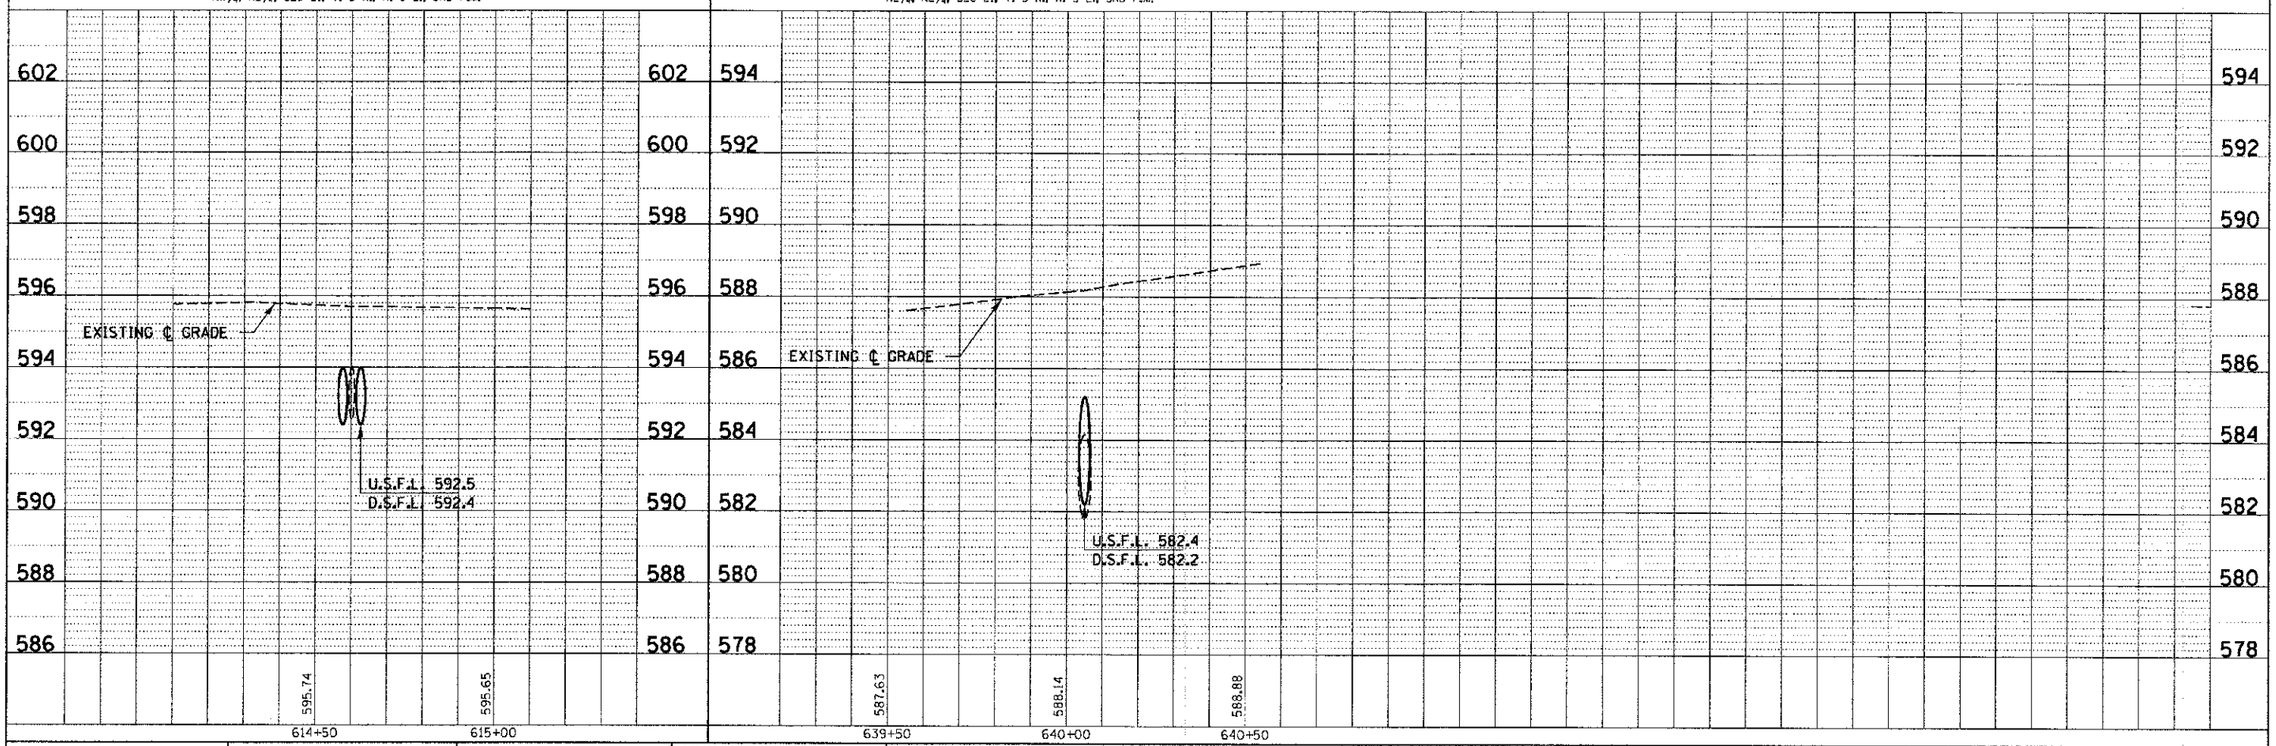

PLAN — SURVEYED / PLOTTED / DRAWN / CHECKED / NOTE BOOK / NO. / DATE / BY / CADD FILE NAME

PROFILE — SURVEYED / PLOTTED / DRAWN / CHECKED / NOTE BOOK / NO. / DATE / BY / STRUCTURE NO. & PRES. GRADE

FILE NAME = 110204-sht-pp14.dgn	USER NAME =	DESIGNED - J.W.F.	REVISED -
HAMPTON, LENZINI AND RENWICK, INC. 2900 RT. 4 VERNON CRNR. SUITE 201 SPRINGFIELD, ILLINOIS 62703 ILLINOIS PROFESSIONAL DESIGN FIRM 184.001592		DRAWN - D.T.M.	REVISED -
	PLOT SCALE =	CHECKED - M.G.B.	REVISED -
	PLOT DATE = 1/28/2013	DATE - 01/28/13	REVISED -

STATE OF ILLINOIS
FAYETTE COUNTY HIGHWAY DEPARTMENT

PLAN & PROFILE
F.A.S. 717 / C.H. 23 / 900N

SCALE: H20:V5 | SHEET NO. 14 OF 14 SHEETS | STA. | TO STA.

C.H.	SECTION	COUNTY	TOTAL SHEETS	SHEET NO.
23	09-00120-00-DR	FAYETTE	76	22
		CONTRACT NO. 95702		
		ILLINOIS FED. AID PROJECT		