FINAL SURVEY	SURVEYED	BY	DATE
	PLOTTED		
NOTE BOOK	TEMPLATE		
NO.	AREAS		
	AREAS CHECKED		

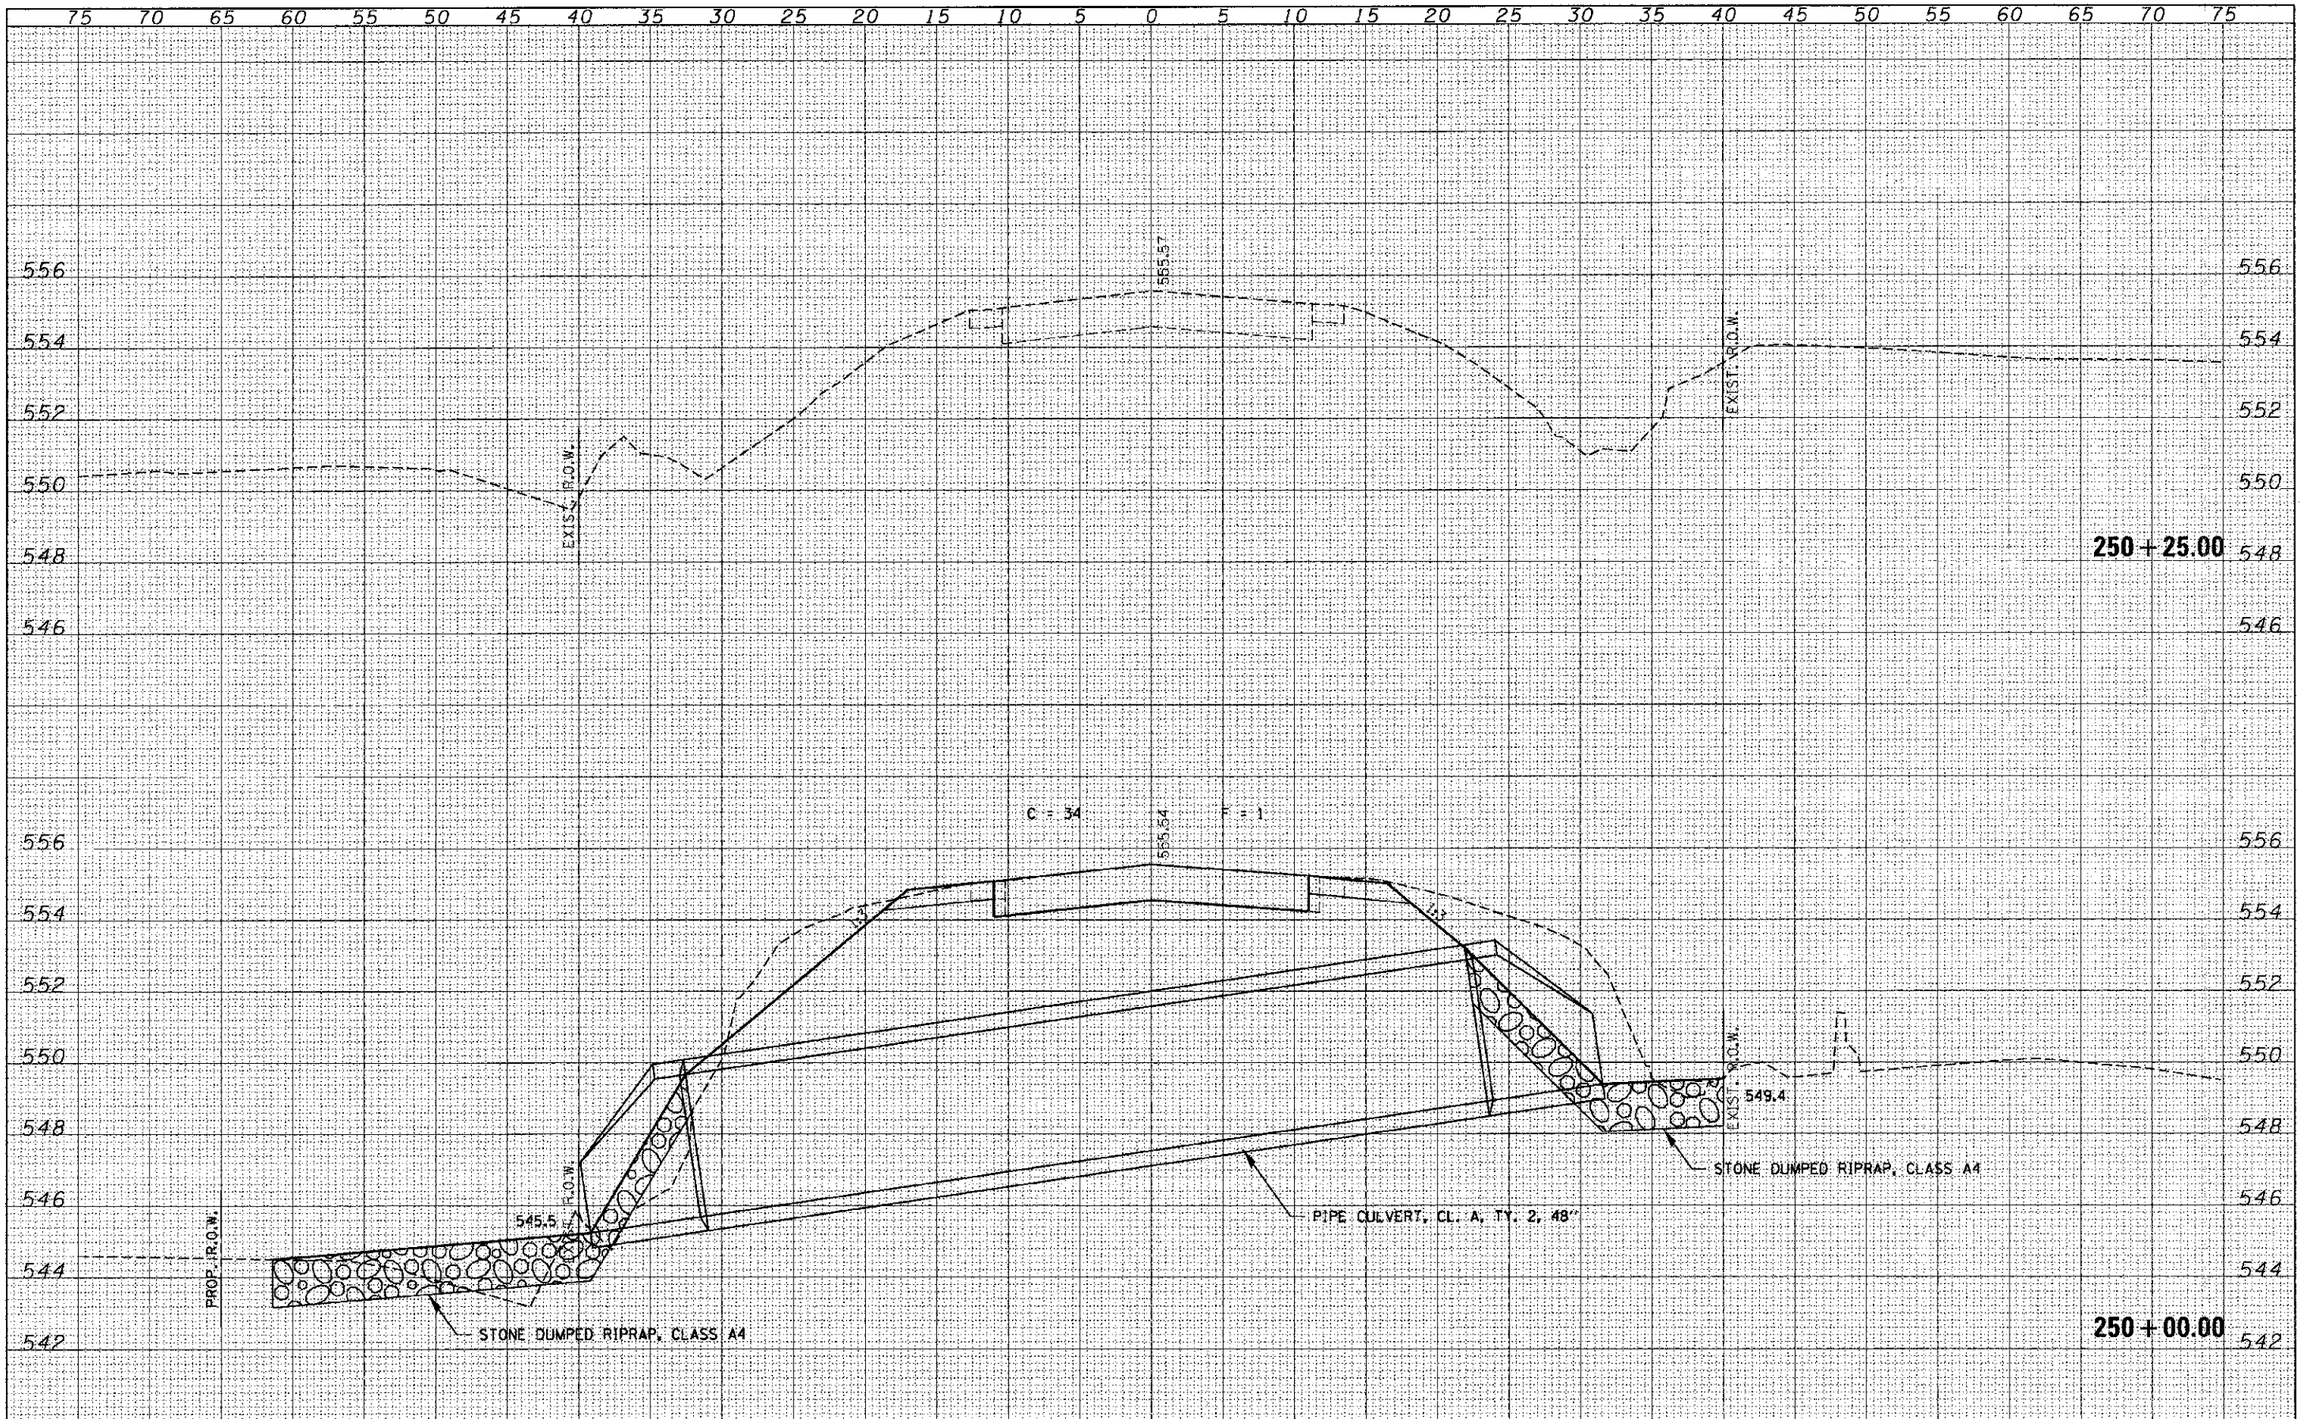

ORIGINAL SURVEY	SURVEYED	BY	DATE
	PLOTTED		
NOTE BOOK	TEMPLATE		
NO.	AREAS		
	AREAS CHECKED		

FILE NAME = 110204-sht-xsc.dgn	USER NAME =	DESIGNED - J.W.F.	REVISED -
		DRAWN - T.W.K.	REVISED -
	PLOT SCALE =	CHECKED - M.G.B.	REVISED -
	PLOT DATE = 1/28/2013	DATE - 01/28/13	REVISED -

HAMPTON, LENZINI AND RENWICK, INC.
3065 STEVENSON DRIVE, SUITE 221
SPRINGFIELD, ILLINOIS 62703
ILLINOIS PROFESSIONAL DESIGN FIRM
LICENSED CORP. 184.005769

STATE OF ILLINOIS
FAYETTE COUNTY HIGHWAY DEPARTMENT

STATION CROSS SECTIONS
F.A.S. 717 / C.H. 23 / 900N

SCALE: H:5; V:2 | SHEET NO. 12 OF 51 SHEETS | STA. 250+00.00 TO STA. 250+25.00

C.H.	SECTION	COUNTY	TOTAL SHEETS	SHEET NO.
23	09-00120-00-DR	FAYETTE	76	37
		CONTRACT NO. 95702		
	ILLINOIS FED. AID PROJECT			