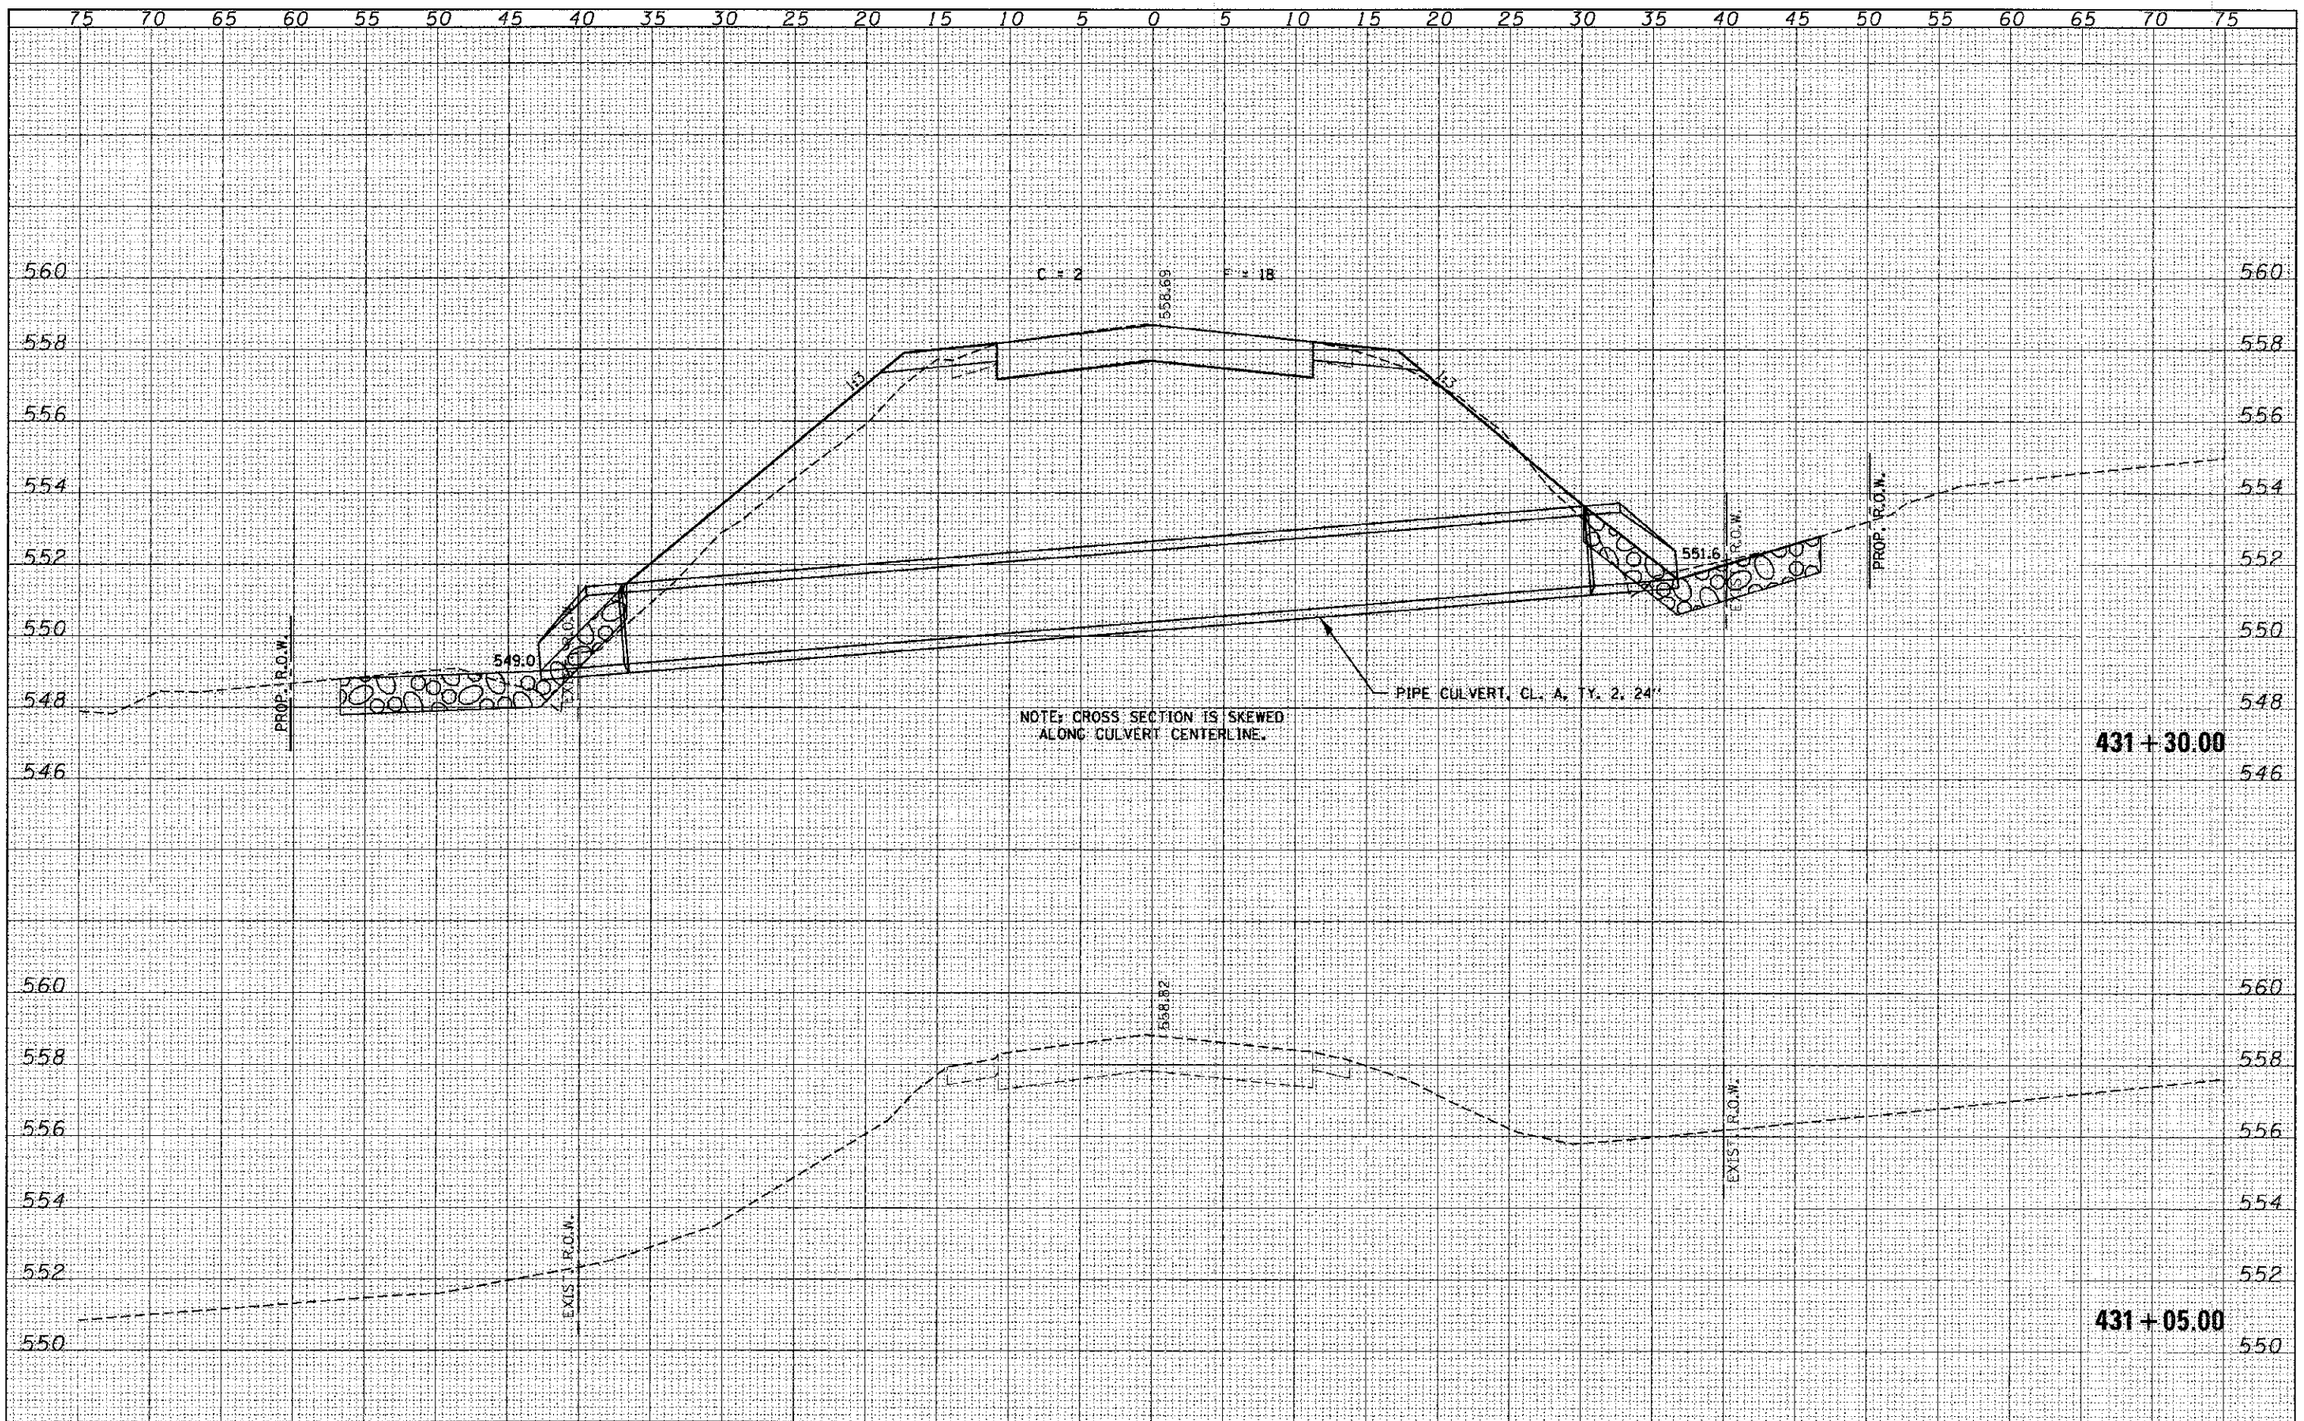

FINAL SURVEY	BY	DATE
SURVEYED		
PLOTTED		
TEMPLATE		
AREAS		
AREAS CHECKED		
NOTE BOOK NO.		

ORIGINAL SURVEY	BY	DATE
SURVEYED		
PLOTTED		
TEMPLATE		
AREAS		
AREAS CHECKED		
NOTE BOOK NO.		

FILE NAME = 112284-aht-sxs.dgn

HAMPTON, LENZINI AND RENWICK, INC.
3365 STEVENSON DRIVE, SUITE 201
SPRINGFIELD, ILLINOIS 62703
ILLINOIS PROFESSIONAL DESIGN FIRM
L.D. / PE / SE CORP. 184.003969

USER NAME =	DESIGNED - J.W.F.	REVISED -	
	DRAWN - T.W.K.	REVISED -	
PLOT SCALE =	CHECKED - M.G.B.	REVISED -	
PLOT DATE = 1/28/2013	DATE - 01/28/13	REVISED -	

STATE OF ILLINOIS
FAYETTE COUNTY HIGHWAY DEPARTMENT

STATION CROSS SECTIONS
F.A.S. 717 / C.H. 23 / 900N

SCALE: H=V2 | SHEET NO. 24 OF 51 SHEETS | STA. 431+05.00 TO STA. 431+30.00

C.H.	SECTION	COUNTY	TOTAL SHEETS	SHEET NO.
23	09-00120-00-DR	FAYETTE	76	49

CONTRACT NO. 95702

ILLINOIS FED. AID PROJECT