FINAL SURVEY	BY	DATE
SURVEYED		
PLOTTED		
NOTE BOOK	TEMPLATE	
NO.	AREAS	
	AREAS CHECKED	

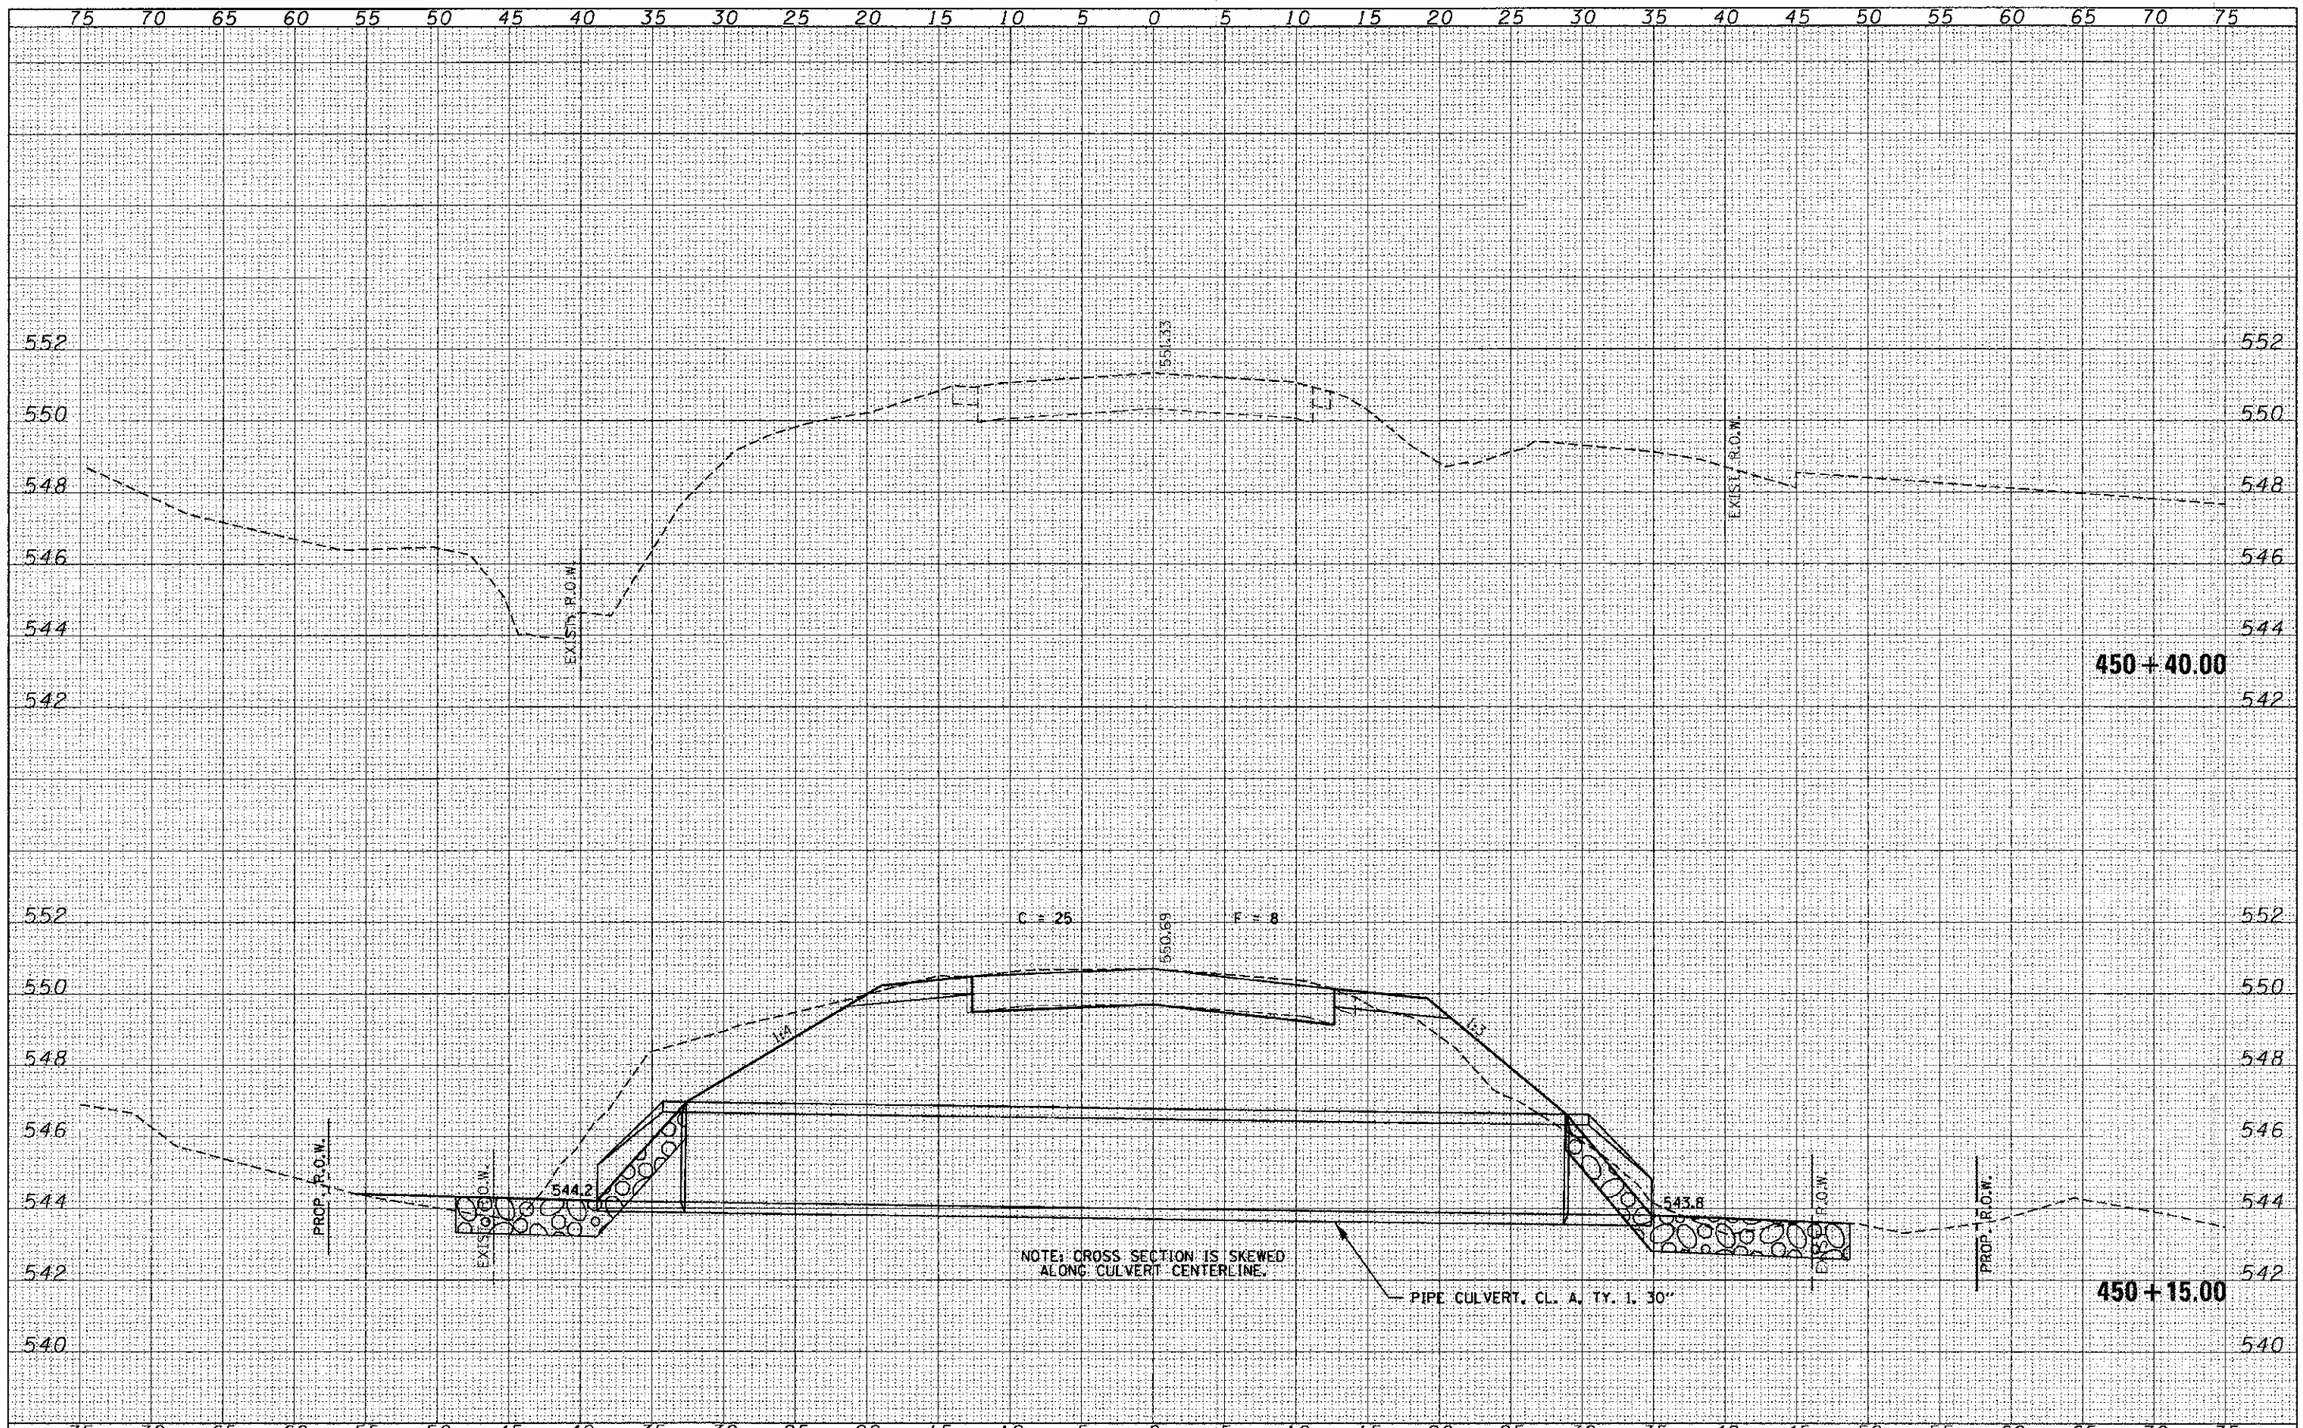

ORIGINAL SURVEY	BY	DATE
SURVEYED		
PLOTTED		
NOTE BOOK	TEMPLATE	
NO.	AREAS	
	AREAS CHECKED	

FILE NAME = I:\2204-sht-xss.dgn	USER NAME =	DESIGNED - J.W.F.	REVISED -	STATE OF ILLINOIS FAYETTE COUNTY HIGHWAY DEPARTMENT	STATION CROSS SECTIONS F.A.S. 717 / C.H. 23 / 900N
HAMPTON, LENZINI AND RENWICK, INC. 2056 STANDISON DRIVE, SUITE 201 SPRINGFIELD, ILLINOIS 62702 ILLINOIS PROFESSIONAL DESIGN FIRM LIFE FILE CORP. 184.002958		DRAWN - T.W.K.	REVISED -		
	PLOT SCALE =	CHECKED - M.G.B.	REVISED -		
	PLOT DATE = 1/28/2013	DATE - 01/28/13	REVISED -		SCALE: H:5; V:2 | SHEET NO. 26 OF 51 SHEETS | STA. 450+15.00 TO STA. 450+40.00

C.H.	SECTION	COUNTY	TOTAL SHEETS	SHEET NO.
23	09-00120-00-DR	FAYETTE	76	51
		CONTRACT NO. 95702		
ILLINOIS FED. AID PROJECT				